Full Product Brochure & Stage Plans



Showtime Solutions Limited, Unit 2-3 Barton Farm Industrial Estate, Chickenhall Lane, Eastleigh, SO50 6RP

Tel: 023 8064 1496 Email: info@showtimesolutions.co.uk
www.showtimesolutions.co.uk

SHOWTIME Solutions



SHOWTIME Solutions

SUMMARY

A story of true love and acceptance between sisters, *Frozen JR.* expands upon the emotional relationship and journey between Princesses Anna and Elsa. When faced with danger, the two discover their hidden potential and the powerful bond of sisterhood. With a cast of beloved characters and loaded with magic, adventure, and plenty of humor, *Frozen JR.* is sure to thaw even the coldest heart!

LICENSED VERSIONS

Frozen Jr — MTI Europe

PACKAGES AVAILABLE

Set package available

TIME PERIOD

Current time

EFFECTS

Creative lighting and staging

SET DESIGN & HISTORY

This set is an original Scenery Solutions set, built in 2023.

SCENE LIST

Scene 1	Castle Exterior *Summer Festival – The Kingdom of Arendelle*
Scene 2	Castle Interior *Girls Bedroom*
Scene 3	Castle Interior *A few Months Later – Both sides of Elsa's Bedroom Door*
Scene 4	Castle Interior – Three Years Later *Castle Ballroom*
Scene 5	Castle Interior - Coronation Ceremony *Castle Ballroom*
Scene 6	Castle Interior - Coronation Ball *Castle Ballroom*
Scene 7	Snowy Mountainside *A Snowy Scene*
Scene 8	Wandering Oaken's *A Snowy Scene*
Scene 9	North Mountain *Transformation into Ice Palace*
Scene 10	Mountain Path *A Snowy Scene*
Scene 11	Elsa's Palace *Ice Palace*
Scene 12	Foot of the Mountain *A Snowy Scene*
Scene 13	Castle Interior *Castle Ballroom*
Scene 14	Castle Exterior *Finale*



Set Package

SCENERY Solutions

SUMMARY

A diverse set, that works in different size venues from school halls to medium sized theatres. Simple to use meaning less crew required, this set gives maximum space to the cast whilst setting all locations and scenes as required.

ITEMS INCLUDED:

FIXED SET

4 x Periactoids available on 10’ or 14’ height
Each depicting a castle exterior, castle interior and a snow scene
2 x Cut cloth borders (872 & 873)

FLATTAGE

2 x Ice groundrows

PROPS & FURNITURE

Elsa’s royal bed
Anna’s royal bed
Large toy box
Throne
2 x Floral Plinths
4 x Banners on posts
Ice Throne
Ice Rock
Chaise Lounge

FLOWN ITEMS

Garland Ring with Long Ribbons


BACKCLOTHS

Castle 40’x20’ (999)
Snow Mountain 40’x20’ (328)


TRUCKS

Elsa’s door and frame
Truck with “summer items” including deck chair and Parasol
Wandering Oaken’s cart

Set Photographs

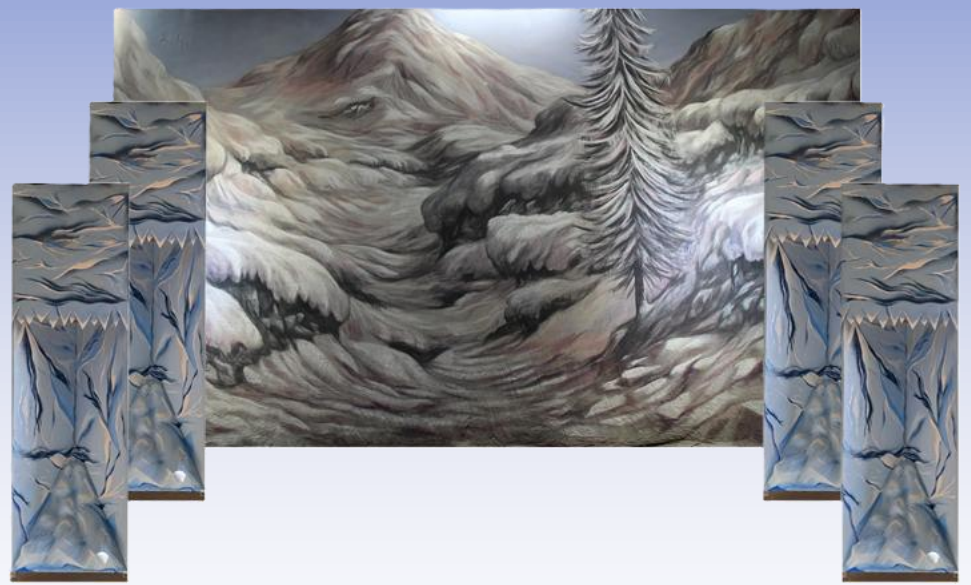



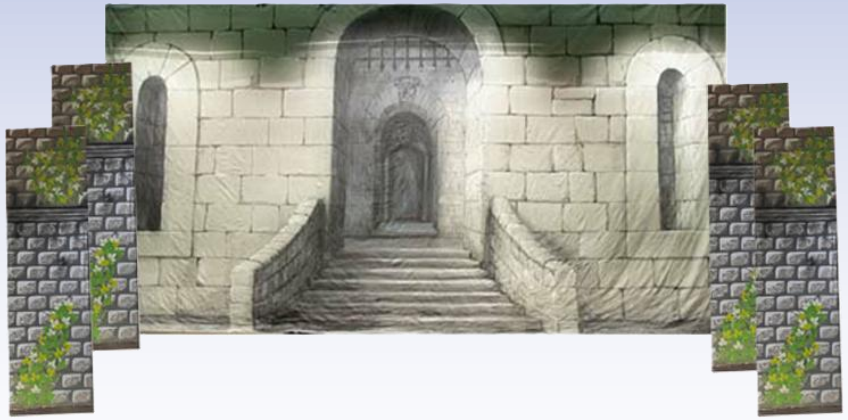

Set Photographs









Showtime Solutions Limited, Unit 2-3 Barton Farm Industrial Estate, Chickenhall Lane, Eastleigh, SO50 6RP Tel: 023 8064 1496 Email: info@showtimesolutions.co.uk www.showtimesolutions.co.uk



Costume Plot

COSTUME Solutions

Elsa	Coronation Dress (Transformation Dress) Blue 'Ice' Dress Optional 3rd Outfit- Leggings, Top & Belt Wig
Anna	Coronation Day Dress 2nd Outfit- Dress & Blouse Wig
Kristoff	Trousers, Tunic, Fur Tabard, Belt, Hat
Sven	All in One Reindeer Costume with Reindeer Hat and Crutches for Front Legs
Olaf	White/Cream Trousers, Jacket and Hat Olaf Puppet
Hans	White Buccaneer Style Jacket, White Trousers, Blue Shirt, Waistcoat, Cravat
Weselton	Military Style Jacket, Trousers, Waistcoat, Cravat
Bishop	Bishop Robes
Housekeeper, Butler, Cook, Handmaiden	Dress & Apron/ Trousers, Waistcoat, Bowtie/ Chef Uniform
King	Military Style Jacket, Trousers
Queen	Regal Style Dress

Little Anna & Elsa	Dress/Skirt and Blouse in Same Colours as Adult Anna & Elsa Wigs Nightwear
Middle Anna & Elsa	Dress/Skirt and Blouse in Same Colours as Adult Anna & Elsa Wigs
Oaken	Lederhosen, Jumper, Hat
Pabbie, Bulda & Hidden Folk	Earth Toned Tunic, Belt & Headdress
Snow Chorus	White Lyrical Dresses
Townsfolk	Colourful Villager Dresses/Trousers & Waistcoats Cloaks/Coats (Optional Layer)
Coronation Guests	Ball Gowns/Formal Jacket, Trousers, Bowtie
Summer Chorus	Colourful Patterned Dresses/Hawaiian Shirts & Shorts Sunglasses & Sunhats
Oaken Family	Lederhosen, Shirt & Hat
Guards	Guard Uniform

Showtime Solutions Limited, Unit 2-3 Barton Farm Industrial Estate, Chickenhall Lane, Eastleigh, SO50 6RP Tel: 023 8064 1496 Email: info@showtimesolutions.co.uk www.showtimesolutions.co.uk

Photographs









Costumes shown are an example of what is supplied for this production, item supplied are always size dependant and we cannot guarantee that the costumes shown on this page will be supplied or suitable for the cast members cast in your production.

Photographs












Costumes shown are an example of what is supplied for this production, item supplied are always size dependant and we cannot guarantee that the costumes shown on this page will be supplied or suitable for the cast members cast in your production.


SCENERY Solutions
Unit 2 Barton Farm Industrial Estate, Chickenhall Lane, Eastleigh, SO50 6RP | 023 8064 1496
enquiries@scenerysolutions.co.uk | www.scenerysolutions.co.uk
All information in this drawing is
copyright to Scenery Solutions Trading Ltd

Castle 40' x 20' (999)


Snow Mountains (40' x 20')

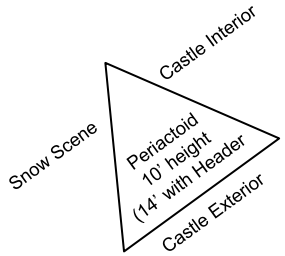


A suspended Garland Ring with Ribbons can be flown to Represent a Maypole, this can be practical, although as no "pole"is supplied its recommended that ribbons are ran backwards and forward and not in a circle

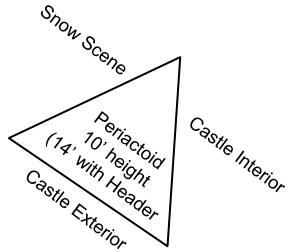

872 40' x 20' Optional Cut Cloth used as a permanent border' (2 sections, that can overlap as required)

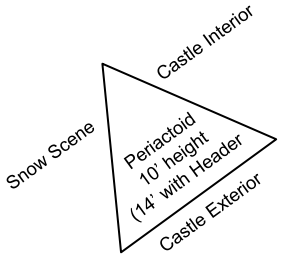

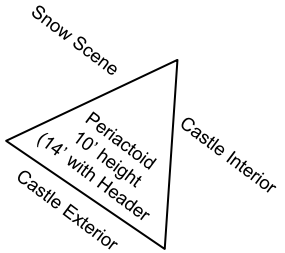


872 40' x 20' Optional Cut Cloth used as a permanent border' (2 sections, that can overlap as required)



***Show Title**: Frozen Jr*	***Plan Number:** 1 of 15*	***Scale:** 1:48*
***Act:** n/a* ***Scene:** n/a*	***Scene Name:** Build-up and flying*	***Drawn by:** AL*

SCENERY Solutions
Unit 2 Barton Farm Industrial Estate, Chickenhall Lane, Eastleigh, SO50 6RP | 023 8064 1496
enquiries@scenerysolutions.co.uk | www.scenerysolutions.co.uk
All information in this drawing is
copyright to Scenery Solutions Trading Ltd

Castle 40' x 20' (999)

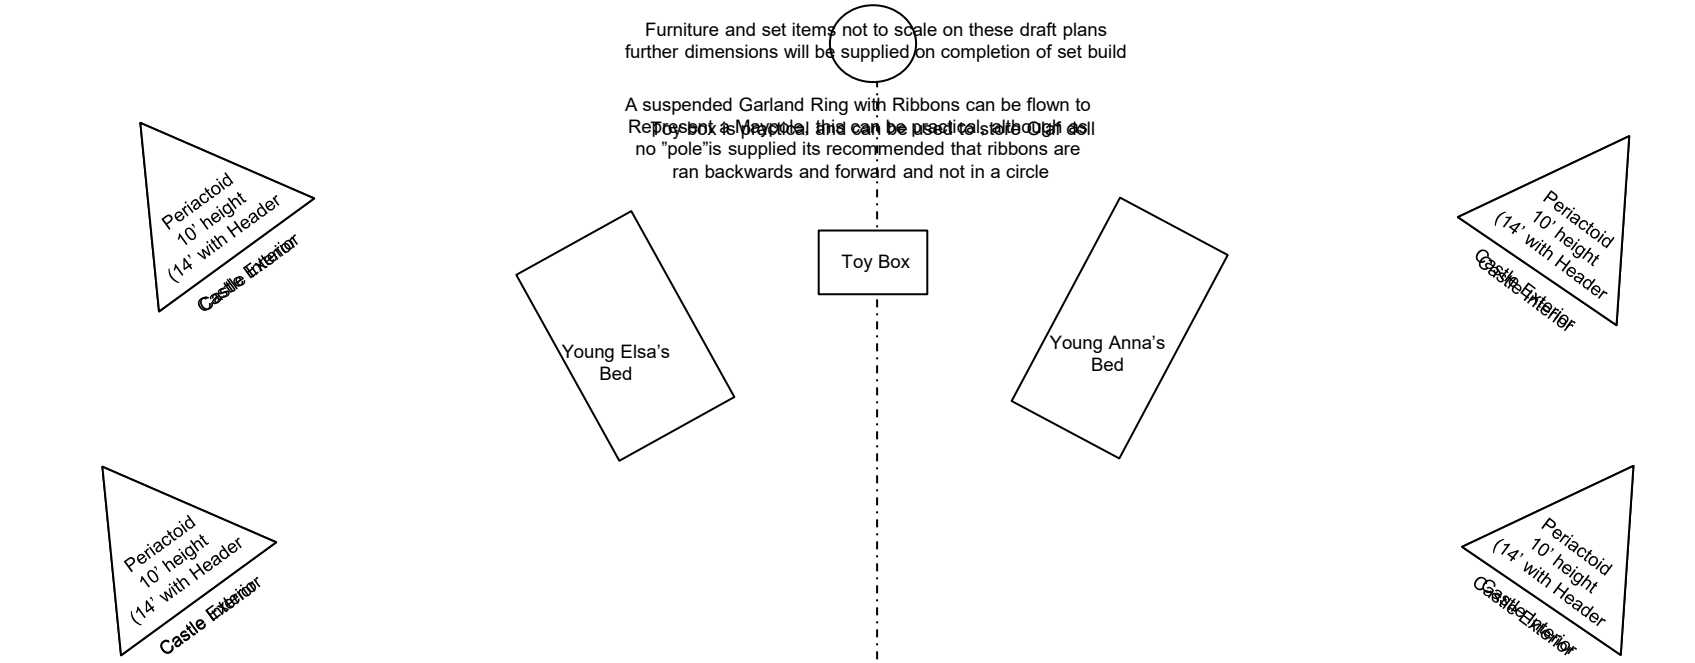




***Show Title**: Frozen Jr*	***Plan Number:** 3 of 15*	***Scale:** 1:48*
***Act:** 1 **Scene:** 2*	***Scene Name:** Castle Interior*	***Drawn by:** AL*

SCENERY Solutions
Unit 2 Barton Farm Industrial Estate, Chickenhall Lane, Eastleigh, SO50 6RP | 023 8064 1496
enquiries@scenerysolutions.co.uk | www.scenerysolutions.co.uk
All information in this drawing is
copyright to Scenery Solutions Trading Ltd

Castle 40' x 20' (999)

Furniture and set items not to scale on these draft plans
further dimensions will be supplied on completion of set build

The Door is on a frestanding truck which is revolved by hand if required

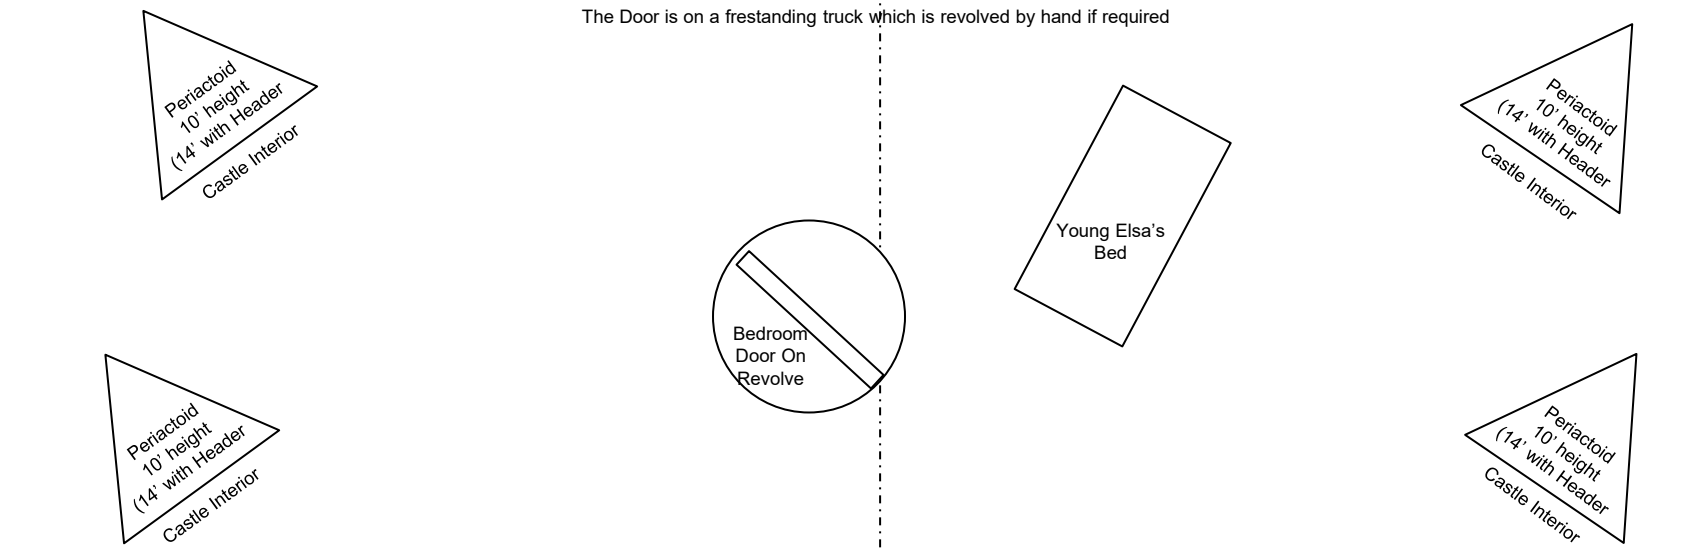




***Show Title**: Frozen Jr*	***Plan Number:** 4 of 15*	***Scale:** 1:48*
***Act:** 1 **Scene:** 3*	***Scene Name:** Castle Interior (Later)*	***Drawn by:** AL*

SCENERY Solutions
Unit 2 Barton Farm Industrial Estate, Chickenhall Lane, Eastleigh, SO50 6RP | 023 8064 1496
enquiries@scenerysolutions.co.uk | www.scenerysolutions.co.uk
All information in this drawing is
copyright to Scenery Solutions Trading Ltd

Castle 40' x 20' (999)

Furniture and set items not to scale on these draft plans
further dimensions will be supplied on completion of set build

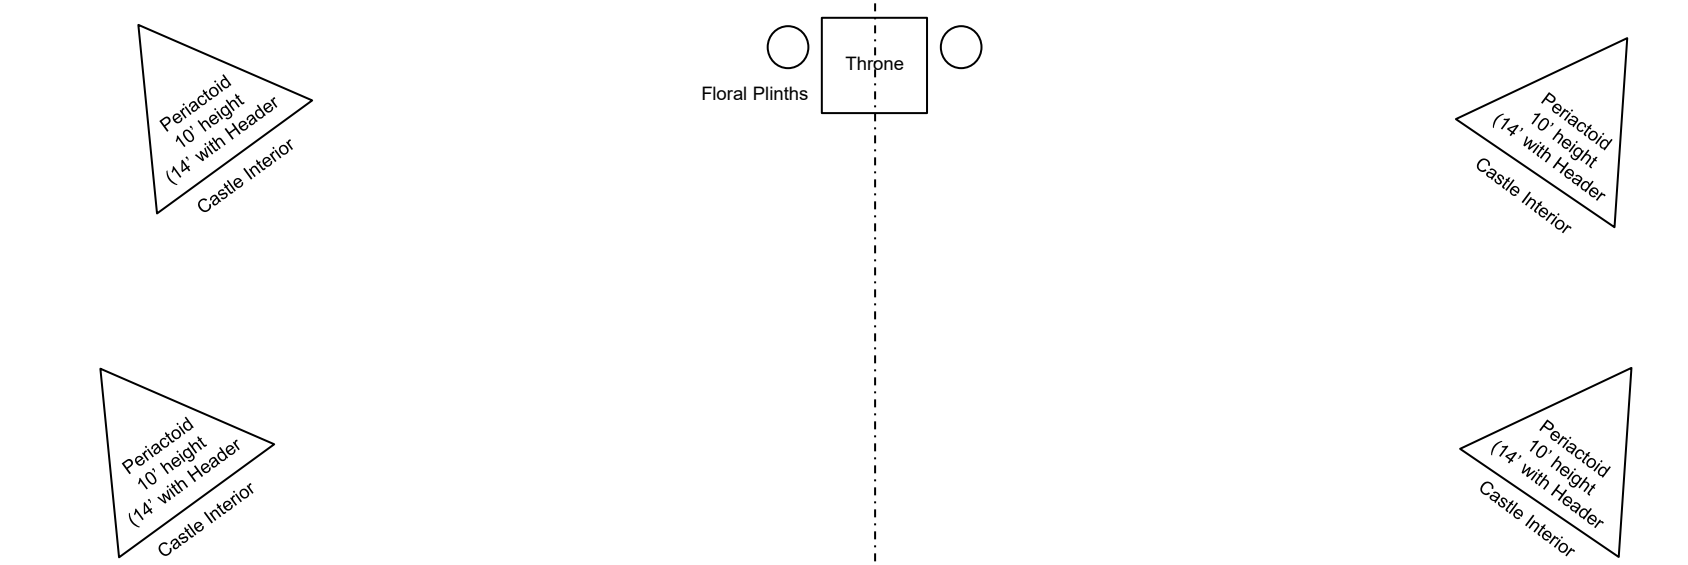






***Show Title**: Frozen Jr*	***Plan Number:** 5 of 15*	***Scale:** 1:48*
***Act:** 1 **Scene:** 4-6*	***Scene Name:** The Coronation*	***Drawn by:** AL*


SCENERY Solutions
Unit 2 Barton Farm Industrial Estate, Chickenhall Lane, Eastleigh, SO50 6RP | 023 8064 1496
enquiries@scenerysolutions.co.uk | www.scenerysolutions.co.uk
All information in this drawing is
copyright to Scenery Solutions Trading Ltd

Snow Mountains (40' x 20')

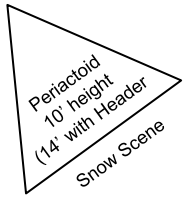

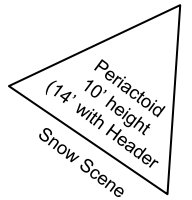

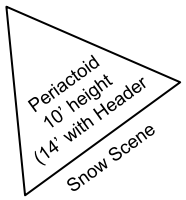

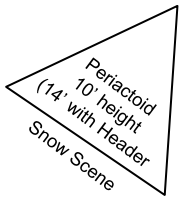





***Show Title**: Frozen Jr*	***Plan Number:** 6 of 15*	***Scale:** 1:48*
***Act:** 1 **Scene:** 7*	***Scene Name:** Snowy Mountainside*	***Drawn by:** AL*

SCENERY Solutions
Unit 2 Barton Farm Industrial Estate, Chickenhall Lane, Eastleigh, SO50 6RP | 023 8064 1496
enquiries@scenerysolutions.co.uk | www.scenerysolutions.co.uk
All information in this drawing is
copyright to Scenery Solutions Trading Ltd


Snow Mountains (40' x 20')


Furniture and set items not to scale on these draft plans
further dimensions will be supplied on completion of set build

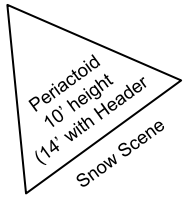

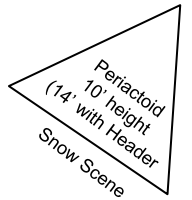

A wheeled truck depicting a sunny
beached area with deckchair and umbrella

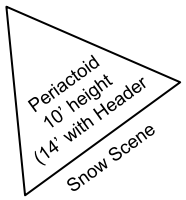

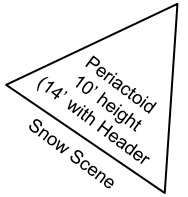




***Show Title**: Frozen Jr*	***Plan Number:** 7 of 15*	***Scale:** 1:48*
***Act:** 1 **Scene:** 7 (In Summer)*	***Scene Name:** Snowy Mountainside*	***Drawn by:** AL*

SCENERY Solutions
Unit 2 Barton Farm Industrial Estate, Chickenhall Lane, Eastleigh, SO50 6RP | 023 8064 1496
enquiries@scenerysolutions.co.uk | www.scenerysolutions.co.uk
All information in this drawing is
copyright to Scenery Solutions Trading Ltd

Snow Mountains (40' x 20')

Furniture and set items not to scale on these draft plans
further dimensions will be supplied on completion of set build

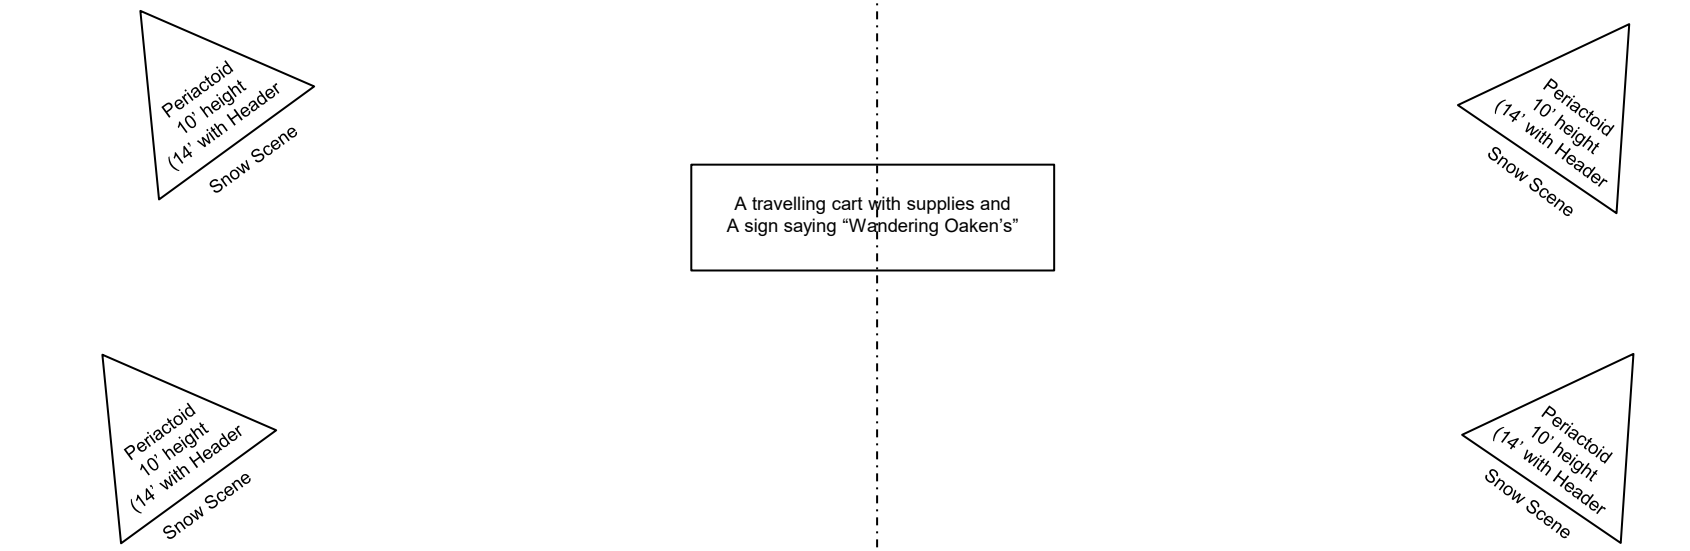





***Show Title**: Frozen Jr*	***Plan Number:** 8 of 15*	***Scale:** 1:48*
***Act:** 1 **Scene:** 8*	***Scene Name:** Wandering Oaken's*	***Drawn by:** AL*


SCENERY Solutions
Unit 2 Barton Farm Industrial Estate, Chickenhall Lane, Eastleigh, SO50 6RP | 023 8064 1496
enquiries@scenerysolutions.co.uk | www.scenerysolutions.co.uk
All information in this drawing is
copyright to Scenery Solutions Trading Ltd


Snow Mountains (40' x 20')

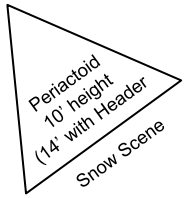

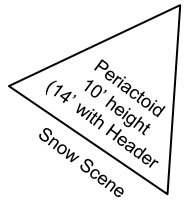

We recommend Elsa'a transformation to be done centre stage
With a transformation dress, this is available from Costume Solutions if required

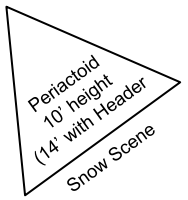

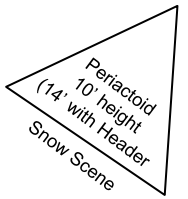






***Show Title**: Frozen Jr*	***Plan Number:** 9 of 15*	***Scale:** 1:48*
***Act:** 1 **Scene:** 9*	***Scene Name:** North Mountain*	***Drawn by:** AL*


SCENERY Solutions
Unit 2 Barton Farm Industrial Estate, Chickenhall Lane, Eastleigh, SO50 6RP | 023 8064 1496
enquiries@scenerysolutions.co.uk | www.scenerysolutions.co.uk
All information in this drawing is
copyright to Scenery Solutions Trading Ltd

Snow Mountains (40' x 20')

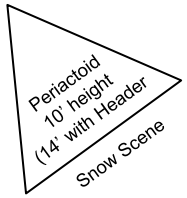

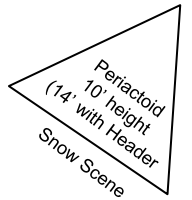

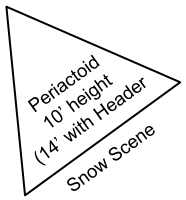

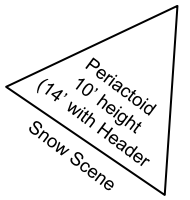




***Show Title**: Frozen Jr*	***Plan Number:** 10 of 15*	***Scale:** 1:48*
***Act:** 1 **Scene:** 10*	***Scene Name:** North Mountain*	***Drawn by:** AL*

SCENERY Solutions
Unit 2 Barton Farm Industrial Estate, Chickenhall Lane, Eastleigh, SO50 6RP | 023 8064 1496
enquiries@scenerysolutions.co.uk | www.scenerysolutions.co.uk
All information in this drawing is
copyright to Scenery Solutions Trading Ltd

Snow Mountains (40' x 20')

Furniture and set items not to scale on these draft plans
further dimensions will be supplied on completion of set build

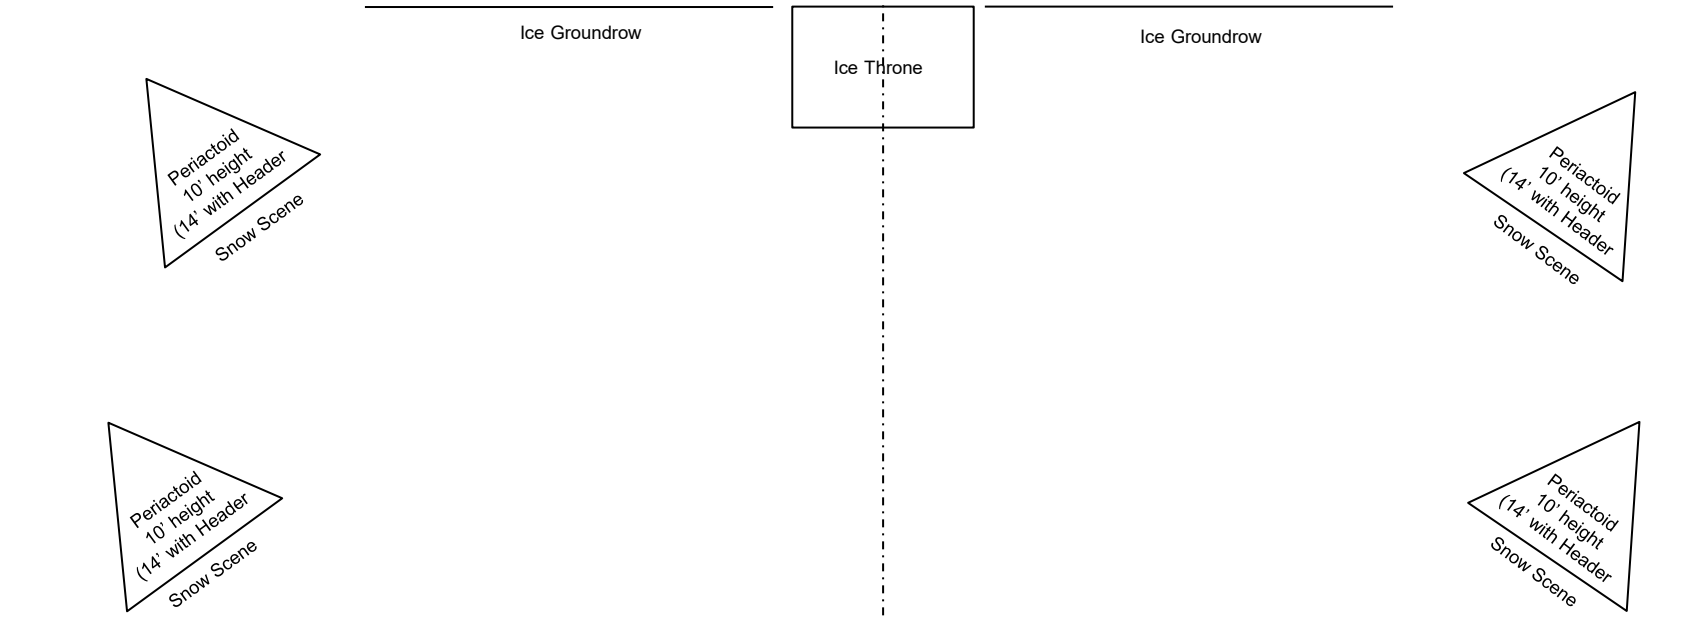




***Show Title**: Frozen Jr*	***Plan Number:** 11 of 15*	***Scale:** 1:48*
***Act:** 1 **Scene:** 11*	***Scene Name:** Elsa's Palace*	***Drawn by:** AL*

SCENERY Solutions
Unit 2 Barton Farm Industrial Estate, Chickenhall Lane, Eastleigh, SO50 6RP | 023 8064 1496
enquiries@scenerysolutions.co.uk | www.scenerysolutions.co.uk
All information in this drawing is
copyright to Scenery Solutions Trading Ltd

Snow Mountains (40' x 20')

Furniture and set items not to scale on these draft plans
further dimensions will be supplied on completion of set build

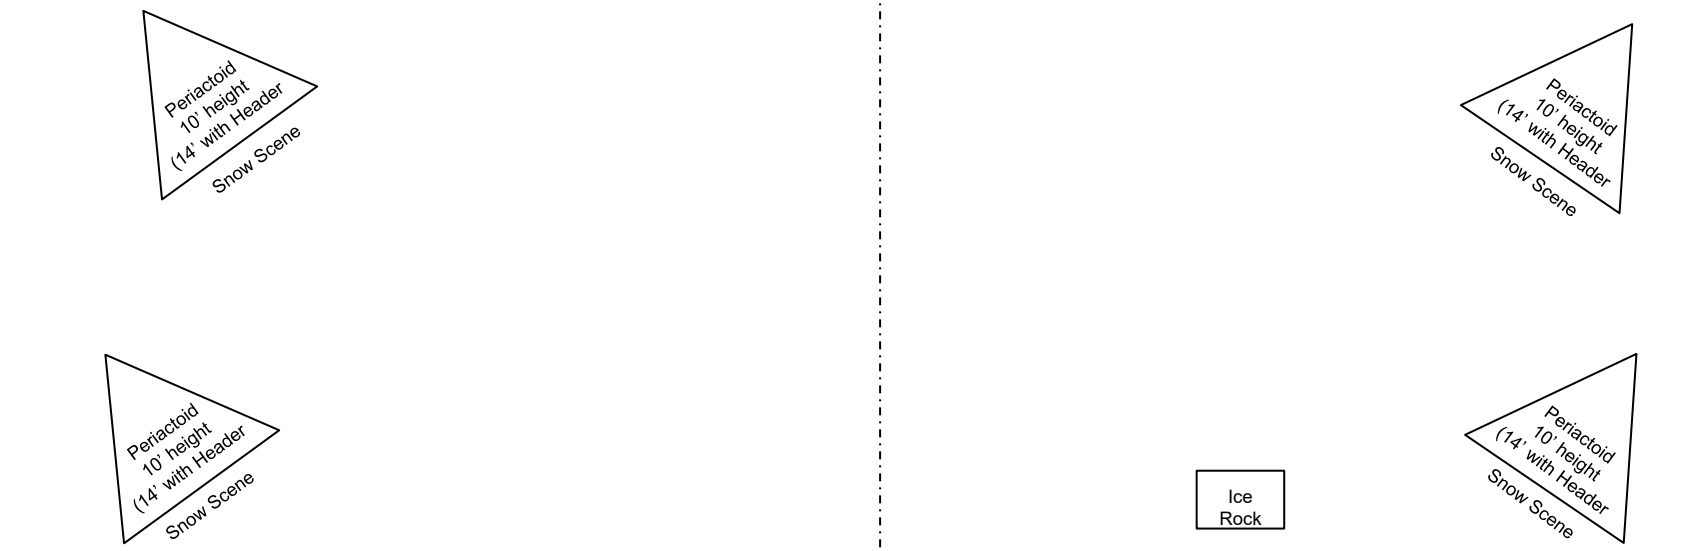




***Show Title**: Frozen Jr*	***Plan Number:** 12 of 15*	***Scale:** 1:48*
***Act:** 1 **Scene:** 12*	***Scene Name:** Foot of the Mountain*	***Drawn by:** AL*

SCENERY Solutions
Unit 2 Barton Farm Industrial Estate, Chickenhall Lane, Eastleigh, SO50 6RP | 023 8064 1496
enquiries@scenerysolutions.co.uk | www.scenerysolutions.co.uk
All information in this drawing is
copyright to Scenery Solutions Trading Ltd

Castle 40' x 20' (999)

Furniture and set items not to scale on these draft plans
further dimensions will be supplied on completion of set build

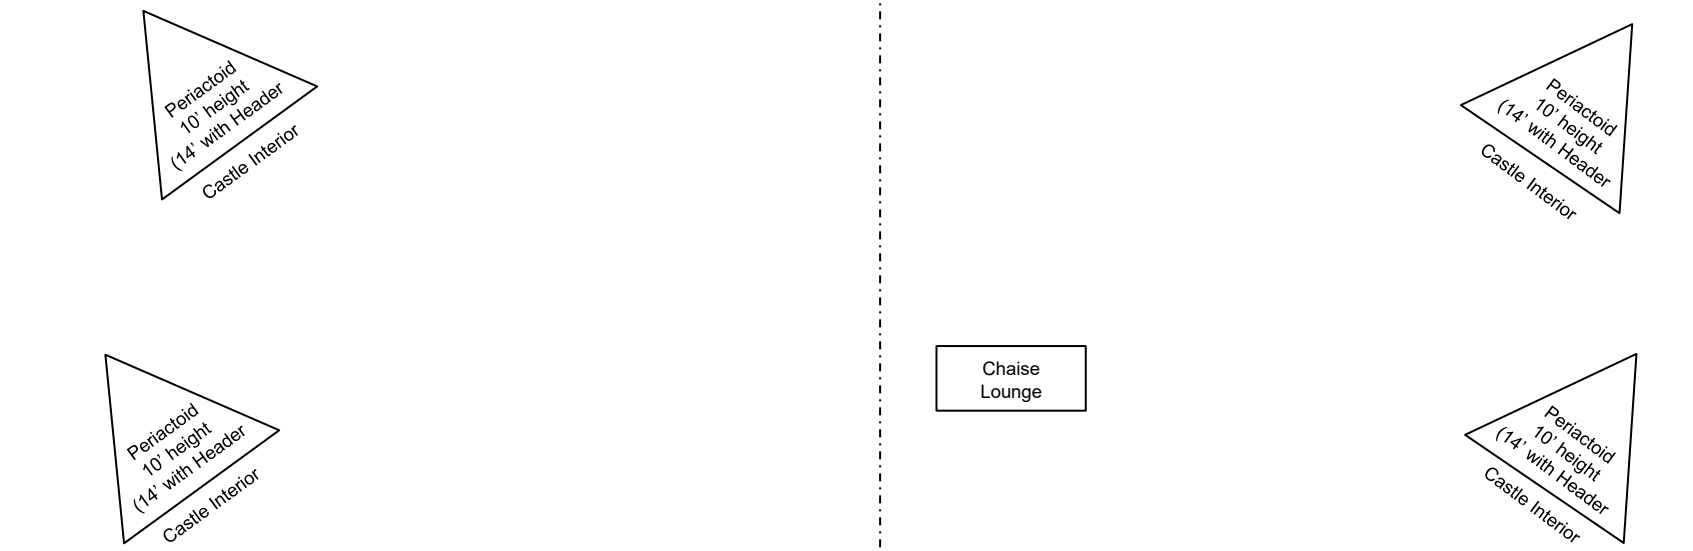



***Show Title**: Frozen Jr*	***Plan Number:** 13 of 15*	***Scale:** 1:48*
***Act:** 1 **Scene:** 13*	***Scene Name:** Castle Interior*	***Drawn by:** AL*

SCENERY Solutions
Unit 2 Barton Farm Industrial Estate, Chickenhall Lane, Eastleigh, SO50 6RP | 023 8064 1496
enquiries@scenerysolutions.co.uk | www.scenerysolutions.co.uk
All information in this drawing is
copyright to Scenery Solutions Trading Ltd

Castle 40' x 20' (999)

Ice Groundrow

Periactoid 10' height (14' with Header Castle Exterior

Ice Groundrow

Periactoid 10' height (14' with Header Castle Exterior

Periactoid 10' height (14' with Header Snow Scene


Periactoid 10' height (14' with Header Snow Scene





Show Title: *Frozen Jr*	***Plan Number:*** *14 of 15*	***Scale:*** *1:48*
Act: *1* ***Scene:*** *14*	***Scene Name:*** *Castle Exterior*	***Drawn by:*** *AL*


SCENERY Solutions
Unit 2 Barton Farm Industrial Estate, Chickenhall Lane, Eastleigh, SO50 6RP | 023 8064 1496
enquiries@scenerysolutions.co.uk | www.scenerysolutions.co.uk
All information in this drawing is
copyright to Scenery Solutions Trading Ltd

Castle 40' x 20' (999)

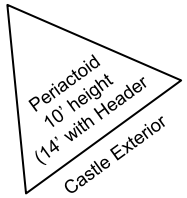

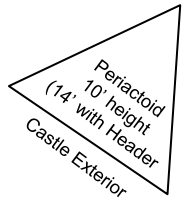

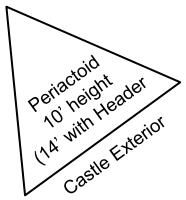

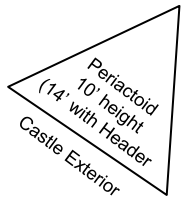



***Show Title**: Frozen Jr*	***Plan Number:** 15 of 15*	***Scale:** 1:48*
***Act:** 1 **Scene:** Finale*	***Scene Name:** Castle Exterior*	***Drawn by:** AL*



As a leading supplier of set, costumes. backcloths and props, Showtime Solutions can supply additional steel deck and legs, stage weights, clothes rails, lighting truss, tab track and dollies, and cloth clips for any of your shows.

Along with over 100 full stage sets, we have over 1,500 backcloths, gauzes and tabs available to hire covering all your show needs. Our props store houses over 7,500 props and items of furniture and our wardrobe has in excess of 100,000 items for all your show and event requirements. Contact us today for more information!

Showtime Solutions Limited, Unit 2-3 Barton Farm Industrial Estate, Chickenhall Lane, Eastleigh, SO50 6RP

Tel: 023 8064 1496 Email: info@showtimesolutions.co.uk www.showtimesolutions.co.uk