Full Product Brochure & Stage Plans



Showtime Solutions Limited, Unit 2-3 Barton Farm Industrial Estate, Chickenhall Lane, Eastleigh, SO50 6RP

Tel: 023 8064 1496 Email: info@showtimesolutions.co.uk
www.showtimesolutions.co.uk

SHOWTIME Solutions



SHOWTIME Solutions

SUMMARY

The world's greatest love story takes to the streets in this landmark Broadway musical that is one of the theatre's finest accomplishments.

Shakespeare's Romeo and Juliet is transported to modern-day New York City, as two young idealistic lovers find themselves caught between warring street gangs, the "American" Jets and the Puerto Rican Sharks. Their struggle to survive in a world of hate, violence and prejudice is one of the most innovative, heart-wrenching and relevant musical dramas of our time.

LICENSED VERSIONS

West Side Story	MTI (Europe)

PACKAGES AVAILABLE

Set Package
Additional Props Package
Costume Package

TIME PERIOD

Summer 1950's

EFFECTS

Creative lighting and staging

SET DESIGN & HISTORY

This set was originally created by Clifford & Brown and has been part of our hire stock since 2014

ACT 1

Prologue -	The Months Before
Scene 1 -	Day 1 - 5.00pm The Street
Scene 2 -	Day 1 - 5.30pm A Back Yard
Scene 3 -	Day 1 - 6.00pm A Bridal Shop
Scene 4 -	Day 1 - 10.00pm The Gym
Scene 5 -	Day 1 - 11.00pm A Back Alley
Scene 6 -	Day 1 - Midnight The Drugstore
Scene 6 -	Day 2 - 5.30pm The Bridal Shop
Scene 7 -	Day 2 - 6.00pm – 9.00pm The Neighbourhood
Scene 8 -	Day 2 - 9.00pm Under The Highway

ACT 2

Scene 1 -	Day 2 - 9.15pm A Bedroom
Scene 2 -	Day 2 - 10.00pm Another Alley
Scene 3 -	Day 2 - 11.30pm The Bedroom
Scene 4 -	Day 2 - 11.40pm The Drugstore
Scene 5 -	Day 2 - 11.50pm The Cellar
Scene 6 -	Day 2 - Midnight The Street

Set Package

SUMMARY

The set consists of a static street main-build-up with the use of trucks or suggested large props to create the many locations required within the script. Where possible the trucks have been designed to be multi-purpose with different scenes either on the reverse or items removed to give different effects. Doc's sits stage right with a fire escape staircase leading off stage, with the exterior of Maria's stage left including practical balcony and high-level window. Also included with the set are several backcloths for additional scenes.

ITEMS INCLUDED:

FIXED SET
A fixed set which allows scope to play all the outdoor scenes including The Street, Alley, Backyard and Neighbourhood.

FLOWN ITEMS
None

RAISED BUILD-UP
Stage Left and Stage Right raised deck areas as part of the fixed set

PROPS & FURNITURE
3 - Tailors dummies (Supplied with Truck)
1 – Counter
2 - Metal Bins
1 – Fire Hydrant

TRUCKS
None

BACKCLOTHS
8 full backcloths included as standard.
6 additional cut cloths included as standard.

FLATTAGE
Drugstore Interior SL Bookflat
Drugstore Interior SR Bookflat
Bedroom Interior Door
Bedroom Interior Window


Additional Prop Package

THIS PROPS PACKAGE IS AN ADDITIONAL COST TO THE SET HIRE. PLEASE ENQUIRE FOR DETAILS

We have an extensive range of props available for individual hire. If you require anything other than those detailed, please get in contact for more information.

PROPS & FURNITURE

1 – Sewing machine and table
2 - Bentwood chairs
2 - Step ladders
1 - Hand mirror
1 – Double bed with mattress
1 - Crucifix
1 - Occasional table
1 – Wooden stool
1 – Wooden cabinet with drawer
2 – Black benches

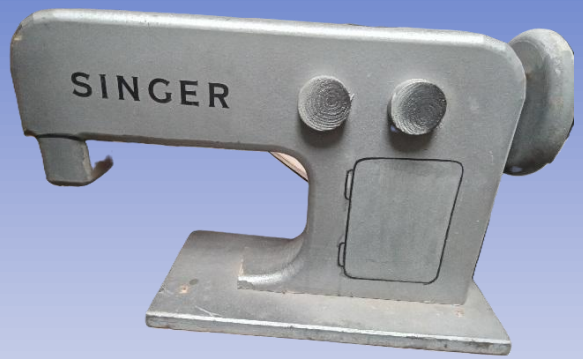













Showtime Solutions Limited, Unit 2-3 Barton Farm Industrial Estate, Chickenhall Lane, Eastleigh, SO50 6RP Tel: 023 8064 1496 Email: info@showtimesolutions.co.uk www.showtimesolutions.co.uk

Backcloths Included in Set Package

Included as standard with the set hire or available as a separate package.



Alley 40' x 20' (170)



Gymnasium 40' x 20' (171)



Under the Highway 40' x 20' (172)



Bedroom 40' x 20' (173)



Bridal Shop 40' x 20' (174)



Bridal Shop with cutout sections 40' x 20' (178)



Street 40' x 20' (182)



Tenement 40' x 20' (423)

Maria's Bedroom 40' x 20' (179)

Under the Highway Cut (180)

Drug Store Cut (181)

Additional or alternative cloths are available on request.

Showtime Solutions Limited, Unit 2-3 Barton Farm Industrial Estate, Chickenhall Lane, Eastleigh, SO50 6RP Tel: 023 8064 1496 Email: info@showtimesolutions.co.uk www.showtimesolutions.co.uk

Set Photographs





COSTUME
Solutions
The Ace Theatrical Costumier

Brochure & Costume Plot

Scenery Solutions Trading Ltd, Unit 2 Barton Farm Industrial Estate, Chickenhall Lane, Eastleigh, SO50 6RP

Tel: 023 8064 1496 Email: enquiries@scenerysolutions.co.uk Website: www.scenerysolutions.co.uk



Introduction

COSTUME Solutions

SUMMARY

The world's greatest love story takes to the streets in this landmark Broadway musical that is one of the theatre's finest accomplishments.

Shakespeare's *Romeo and Juliet* is transported to modern-day New York City, as two young idealistic lovers find themselves caught between warring street gangs, the "American" Jets and the Puerto Rican Sharks. Their struggle to survive in a world of hate, violence and prejudice is one of the most innovative, heart-wrenching and relevant musical dramas of our time.

LICENSED VERSIONS

West Side Story	MTI (Europe)

PACKAGES AVAILABLE

Costume Package
Set & props package available

TIME PERIOD

Summer 1950s

COSTUME DESIGN & HISTORY

These costumes were originally designed and created by Ace Theatrical Costumiers

ACT 1

Prologue -	The Months Before
Scene 1 -	Day 1 - 5.00pm The Street
Scene 2 -	Day 1 - 5.30pm A Back Yard
Scene 3 -	Day 1 - 6.00pm A Bridal Shop
Scene 4 -	Day 1 - 10.00pm The Gym
Scene 5 -	Day 1 - 11.00pm A Back Alley
Scene 6 -	Day 1 - Midnight The Drugstore
Scene 6 -	Day 2 - 5.30pm The Bridal Shop
Scene 7 -	Day 2 - 6.00pm – 9.00pm The Neighbourhood
Scene 8 -	Day 2 - 9.00pm Under The Highway

ACT 2

Scene 1 -	Day 2 - 9.15pm A Bedroom
Scene 2 -	Day 2 - 10.00pm Another Alley
Scene 3 -	Day 2 - 11.30pm The Bedroom
Scene 4 -	Day 2 - 11.40pm The Drugstore
Scene 5 -	Day 2 - 11.50pm The Cellar
Scene 6 -	Day 2 - Midnight The Street



Costume Plot


COSTUME Solutions


Jets	Chinos, light jeans, t-shirts, jackets Stylized jackets/suits
Sharks	Dressed similar to the Jets, darker shades Stylized jackets/suits
Jet Girls	Day wear (if required) Summer dance dresses
Shark Girls	Day wear (if required) Stylised summer dance dresses
Maria	Simple white dress Simple work dress, seamstress smock Dress, bathrobe Slip Shawl added to dress
Tony	Regular Jets costume. Torn, dirty duplicate of above
Anita	Simple summer dress. Simple dress, smock Summer dance dress
Officer Krupke	Police uniform and hat
Schrank	Summer suit w/ hat Optional 2nd suit
Gladhand	Suit
Doc	Druggist jacket/trousers
Chino	Torn, dirty duplicate of Sharks costume
Anybodys	Sweat shirt style top/jeans

Showtime Solutions Limited, Unit 2-3 Barton Farm Industrial Estate, Chickenhall Lane, Eastleigh, SO50 6RP Tel: 023 8064 1496 Email: info@showtimesolutions.co.uk www.showtimesolutions.co.uk


Alley Backcloth

Chainlink Fence Panels

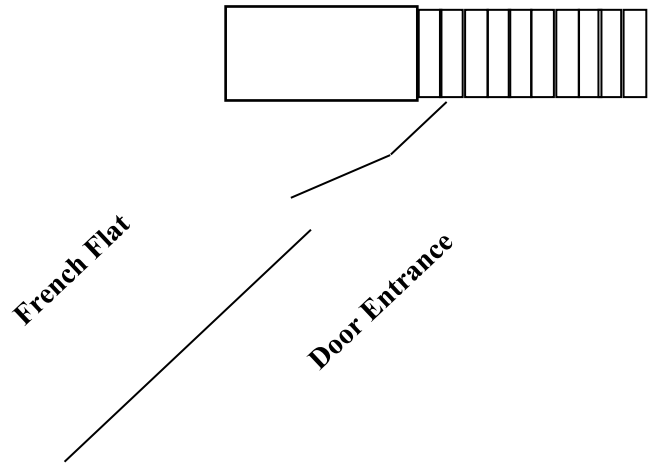

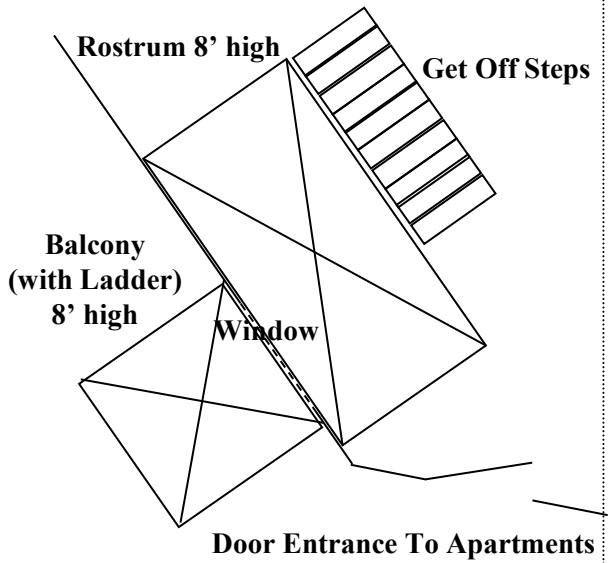

Show Title: West Side Story	*Plan Number: 1 of 7*	*Scale: 1:48*
Act: 1/2 Scene: a1/a2/a5/a7 – b6	*Scene Name: Back Alley (Assembly)*	

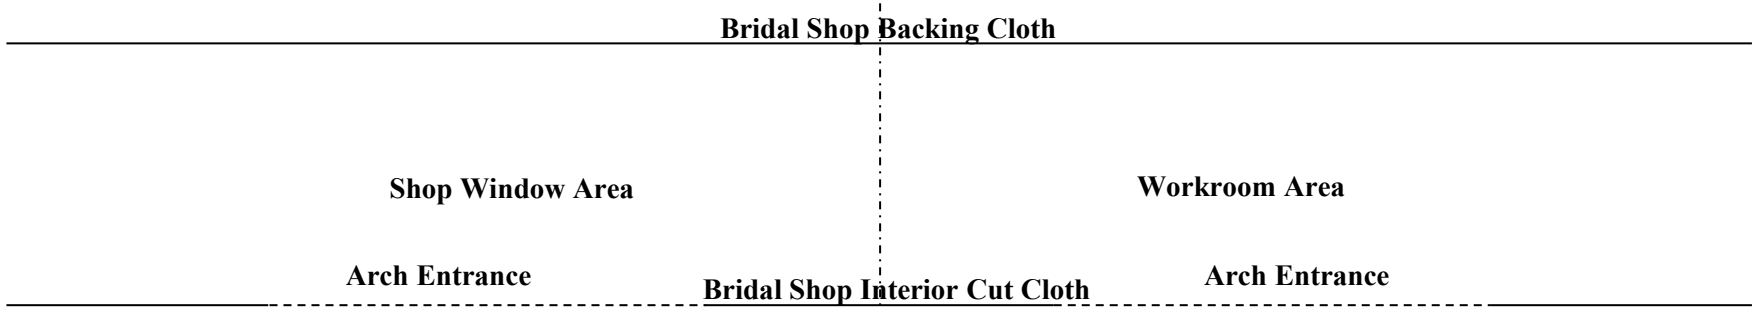

Show Title: West Side Story	*Plan Number: 2 of 7*	*Scale: 1:48*
Act: 1 Scene: a3/a6	*Scene Name: Bridal Shop*	


Gym Backcloth

Gym Cut Cloth

Gym Cut Cloth

Gym Cut Cloth

Show Title: West Side Story	*Plan Number: 3 of 7*	*Scale: 1:48*
Act: 1 Scene: a4	*Scene Name: The Gym*	

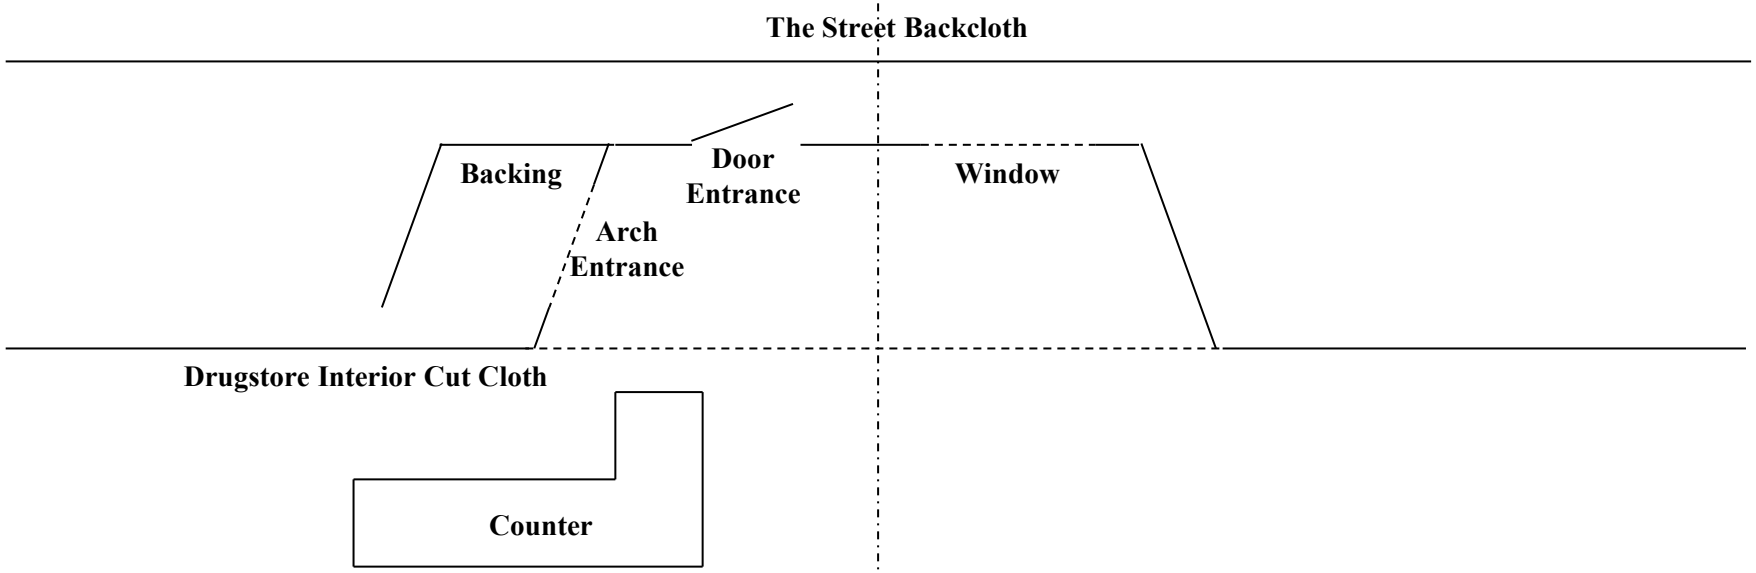


Show Title: West Side Story	*Plan Number: 4 of 7*	*Scale: 1:48*
Act: 1/2 Scene: a6 / b4	*Scene Name: Drugstore*	

Under The Highway Backcloth

Under The Highway Leg And Border

Show Title: West Side Story	*Plan Number: 5 of 7*	*Scale: 1:48*
Act: 1 Scene: a8	*Scene Name: Under the Highway*	

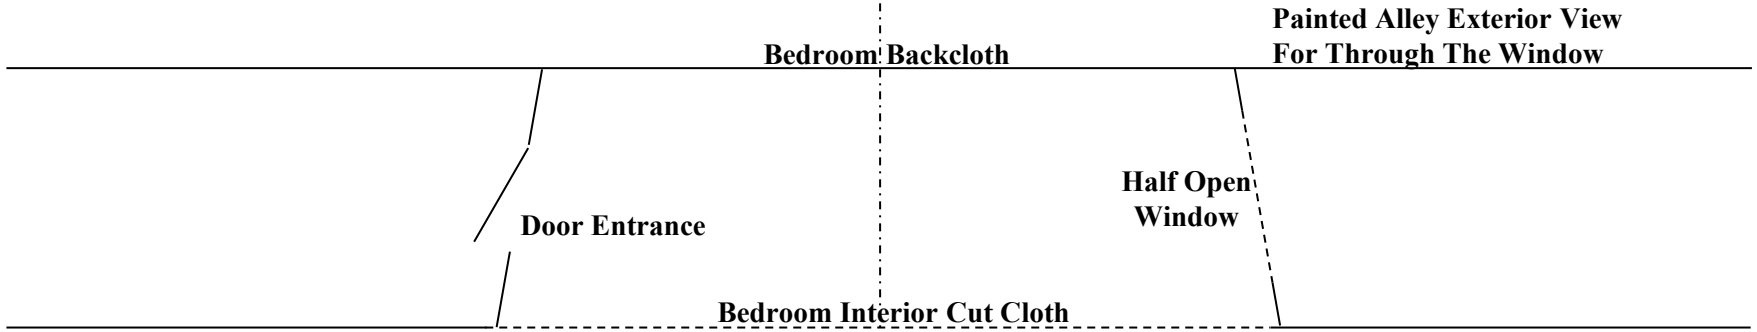

Show Title: West Side Story	*Plan Number: 6 of 7*	*Scale: 1:48*
Act: 1/2 Scene: a8 – b3	*Scene Name: Bedroom*	

Local Theatre Black Tabs

Show Title: West Side Story	*Plan Number: 7 of 7*	*Scale: 1:48*
Act: 2 Scene: b5	*Scene Name: The Cellar*	



As a leading supplier of set, costumes. backcloths and props, Showtime Solutions can supply additional steel deck and legs, stage weights, clothes rails, lighting truss, tab track and dollies, and cloth clips for any of your shows.

Along with over 100 full stage sets, we have over 1,500 backcloths, gauzes and tabs available to hire covering all your show needs. Our props store houses over 7,500 props and items of furniture and our wardrobe has in excess of 100,000 items for all your show and event requirements. Contact us today for more information!

Showtime Solutions Limited, Unit 2-3 Barton Farm Industrial Estate, Chickenhall Lane, Eastleigh, SO50 6RP

Tel: 023 8064 1496 Email: info@showtimesolutions.co.uk www.showtimesolutions.co.uk