

SCENERY
Solutions

Brochure & Stage Plans

Scenery Solutions Trading Ltd, Unit 2 Barton Farm Industrial Estate, Chickenhall Lane, Eastleigh, SO50 6RP

Tel: 023 8064 1496 Email: enquiries@scenerysolutions.co.uk Website: www.scenerysolutions.co.uk

Introduction

SUMMARY

Charlie Price has reluctantly inherited his father's shoe factory, which is on the verge of bankruptcy. Trying to live up to his father's legacy and save his family business, Charlie finds inspiration in the form of Lola, a fabulous entertainer in need of some sturdy stilettos. Lola turns out to be the one person who can help Charlie become the man he's meant to be. As they work to turn the factory around, this unlikely pair finds that they have more in common than they ever dreamed possible... and discover that when you change your mind about someone, you can change your whole world.

LICENSED VERSIONS

Kinky Boots MTI (Europe)

PACKAGES AVAILABLE

Set and props package available

TIME PERIOD

Current time

EFFECTS

Creative lighting and staging

SET DESIGN & HISTORY

This set is an original Scenery Solutions set and was built in 2021

ACT 1

Prologue - Outside Factory
Scene 1 - Inside Factory
(Insets: Street Bench in Clacton, Shoe store in London, London Flat)
Scene 2 - London Pub
Scene 3 - Construction Site outside Pub
Scene 4 - The Angel Club
(Insets: Lola's Dressing Room, Price & Son's Office, Shoe store in London)
Scene 5 - Inside Factory
Scene 6 - Outside Factory
Scene 7 - Inside Factory
(Insets: Factory Men's Room, Somewhere in Factory Sales Pitch Easel)

ACT 2

Entr'acte - Outside Factory
Scene 1 - Inside Factory
Scene 2 - Outside Factory
Scene 3 - Fist'a Cuffs Pub
Scene 4 - Inside Factory
Scene 5 - Outside Factory
Scene 6 - Inside Factory
Scene 7 - Outside Factory
Scene 8 - Clacton Nursing Home
Scene 9 - Backstage at Milan Shoe Fair
Scene 10 - Fashion Runway

Set Packages

SUMMARY

The set is predominantly fixed with the use of trucks or suggested large props to create the many locations required within the script. Where possible the trucks have been designed to be multi-purpose with different scenes either on the reverse or items removed to give different effects. The main build-up consists of a large moving centre piece which creates different levels and entrances on the set.

ITEMS INCLUDED:

FIXED SET

Inside of factory fixed set, with multiple entrances on each side. Raised office are on a moving section which also opens to create the Angel Club and turn to reveal the toilet. The office features a stair section which can move to allow access to high doors in the main set. Two sets of girders which will include LED lighting will be supplied as headers over the main set.

FLOWN ITEMS

Price & Sons Sign (attachable Kinky Boots)
Lamb & Flag Free House sign
Fist'e'Cuffs pub sign

RAISED BUILD-UP

Raised catwalk

PROPS & FURNITURE

Changing screen
Clothes rail
Dressing table
3 circular tables for Angel Club
9 black chairs for Angel Club
Easel with apartment sketches/'CNH Welcomes Lola' sign
Stools for boxing match
Wheelchair
Warehouse wheeled rack
Sewing machine bench
Office desk
Office chair
Guest chair
Office lamp
Tanoy
Rolls of fabric (fixed in crate)

TRUCKS

Park bench
Nellies Of London shoe pedestal
Fold out bed with Tool Cabinet on reverse
London Pub Bar (Removable top section for use in Act 2)
Shoe making machine
3 conveyor belts with moveable rails (Practical)

BACKCLOTHS

Outside factory
Festoon


FLATTAGE

2 front portals

Backcloths

BACKCLOTHS

Included as standard with the set hire or available as a separate package.

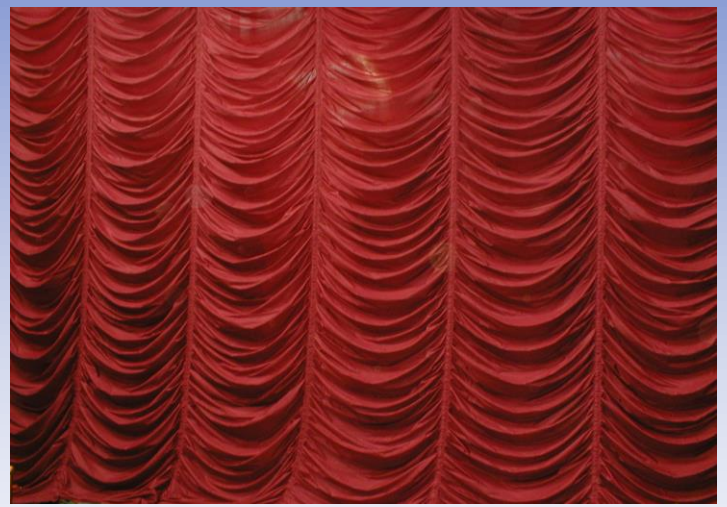


SC419 – Burgundy Festoon
36’ x 18’




2008 – Factory Exterior
40’ x 20’

Additional or alternative cloths are available on request.

Set photos

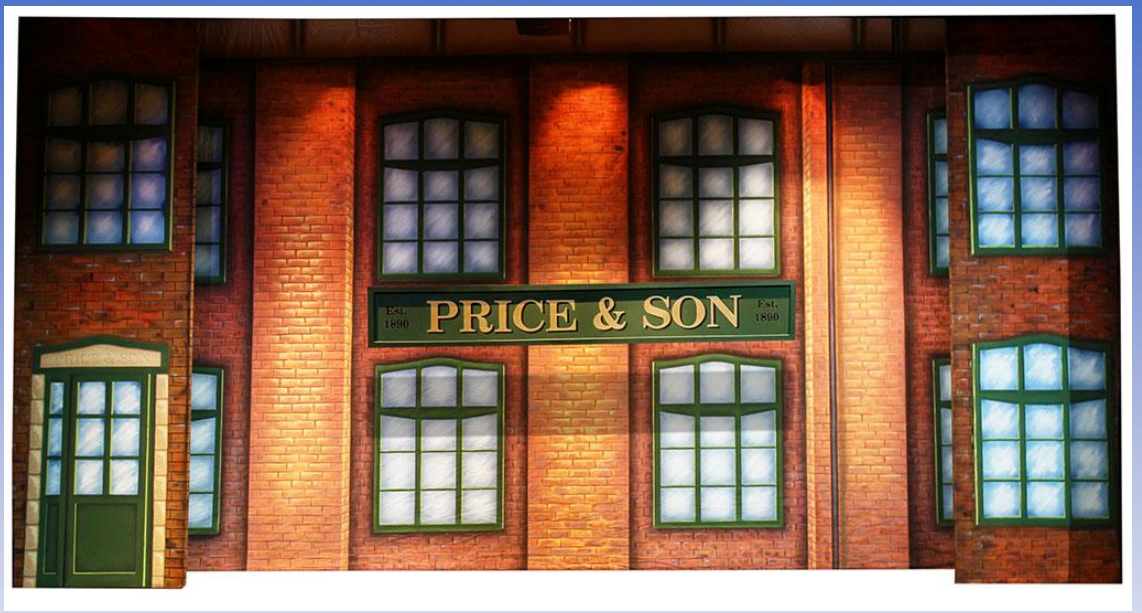




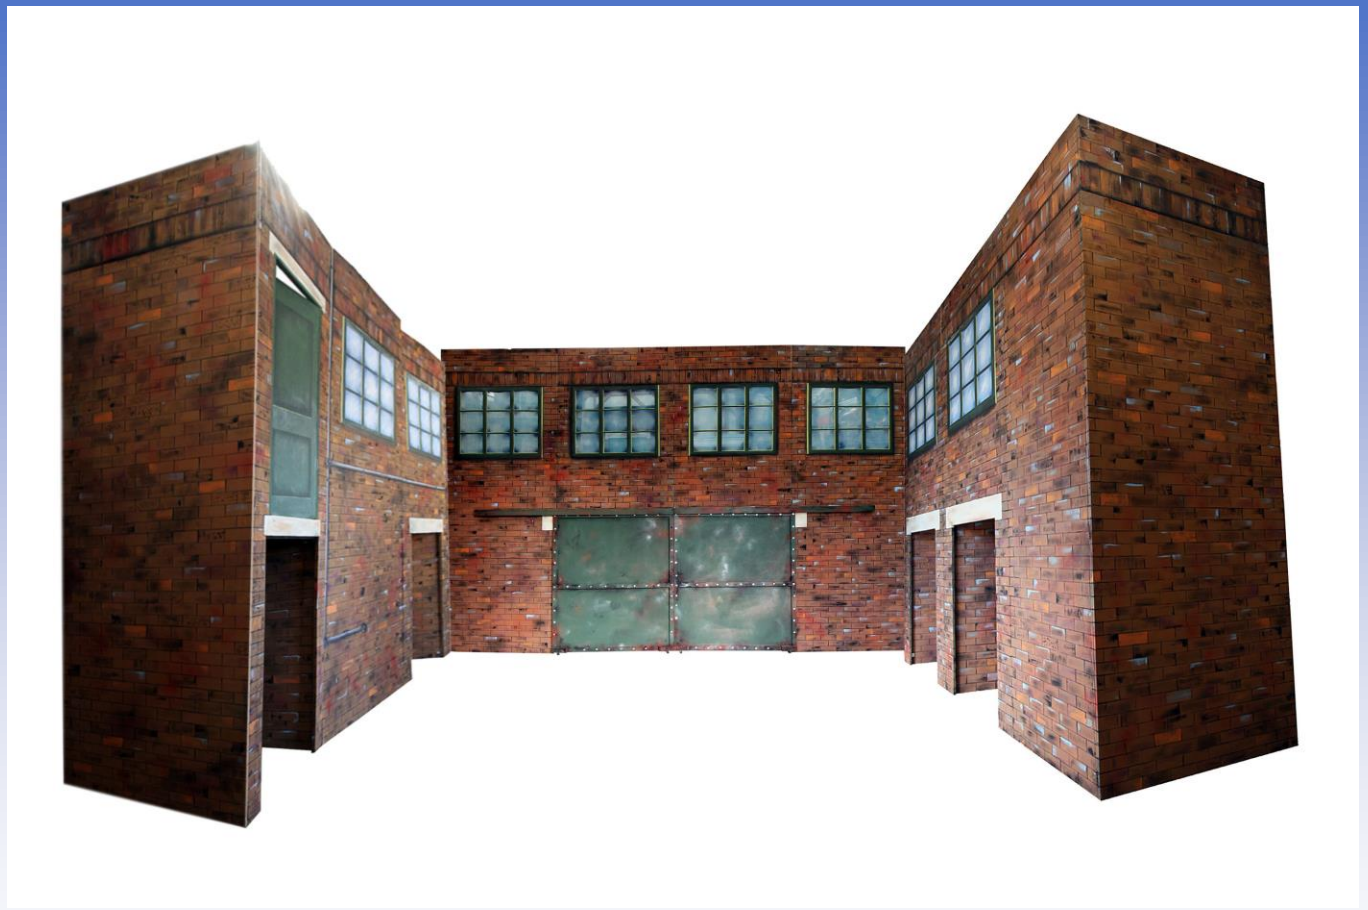


Scenery Solutions Trading Ltd, Unit 2 Barton Farm Industrial Estate, Chickenhall Lane, Eastleigh, SO50 6RP Tel: 023 8064 1496 Email: enquiries@scenerysolutions.co.uk Website: www.scenerysolutions.co.uk


Set photos

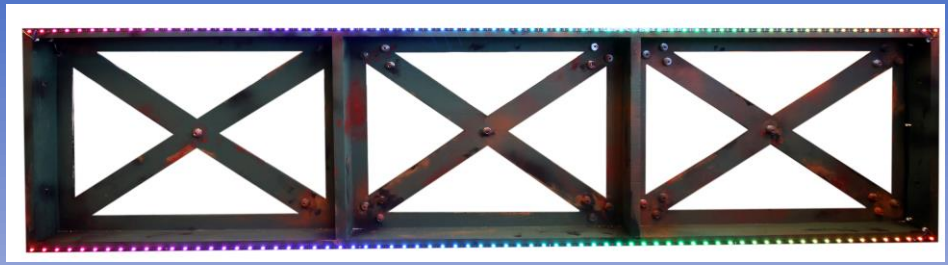






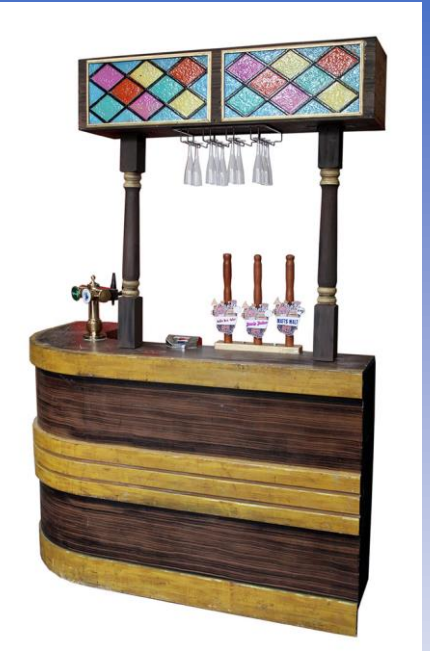

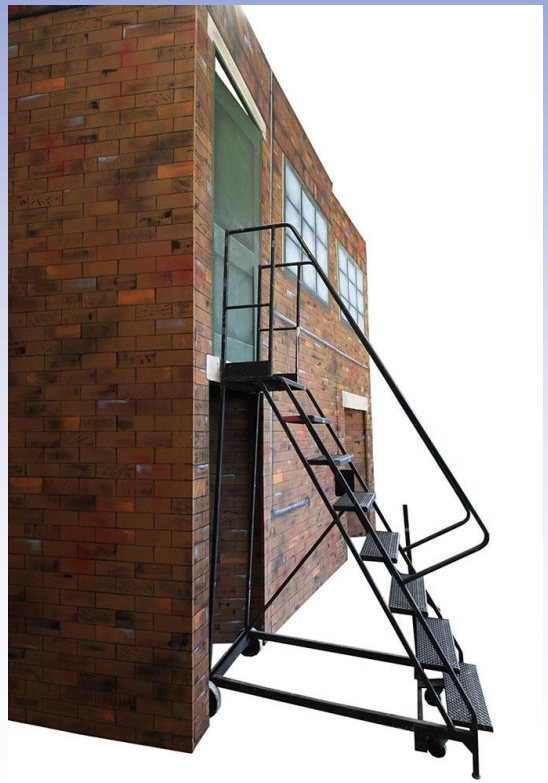

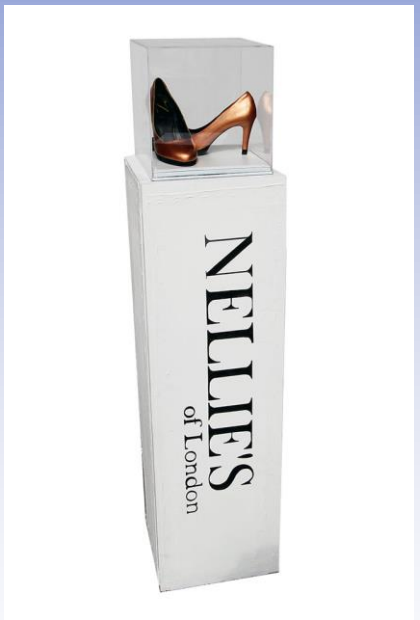




Scenery Solutions Trading Ltd, Unit 2 Barton Farm Industrial Estate, Chickenhall Lane, Eastleigh, SO50 6RP Tel: 023 8064 1496 Email: enquiries@scenerysolutions.co.uk Website: www.scenerysolutions.co.uk

Set photos




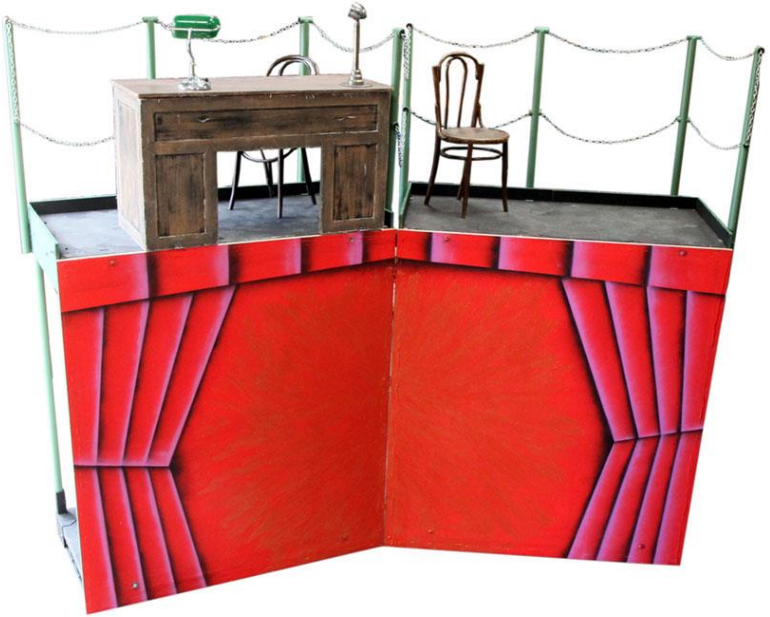




SCENERY Solutions
Unit 2 Barton Farm Industrial Estate, Chickenhall Lane, Eastleigh, SO50 6RP | 023 8064 1496
enquiries@scenerysolutions.co.uk | www.scenerysolutions.co.uk

All information in this drawing is copyright to Scenery Solutions Trading Ltd

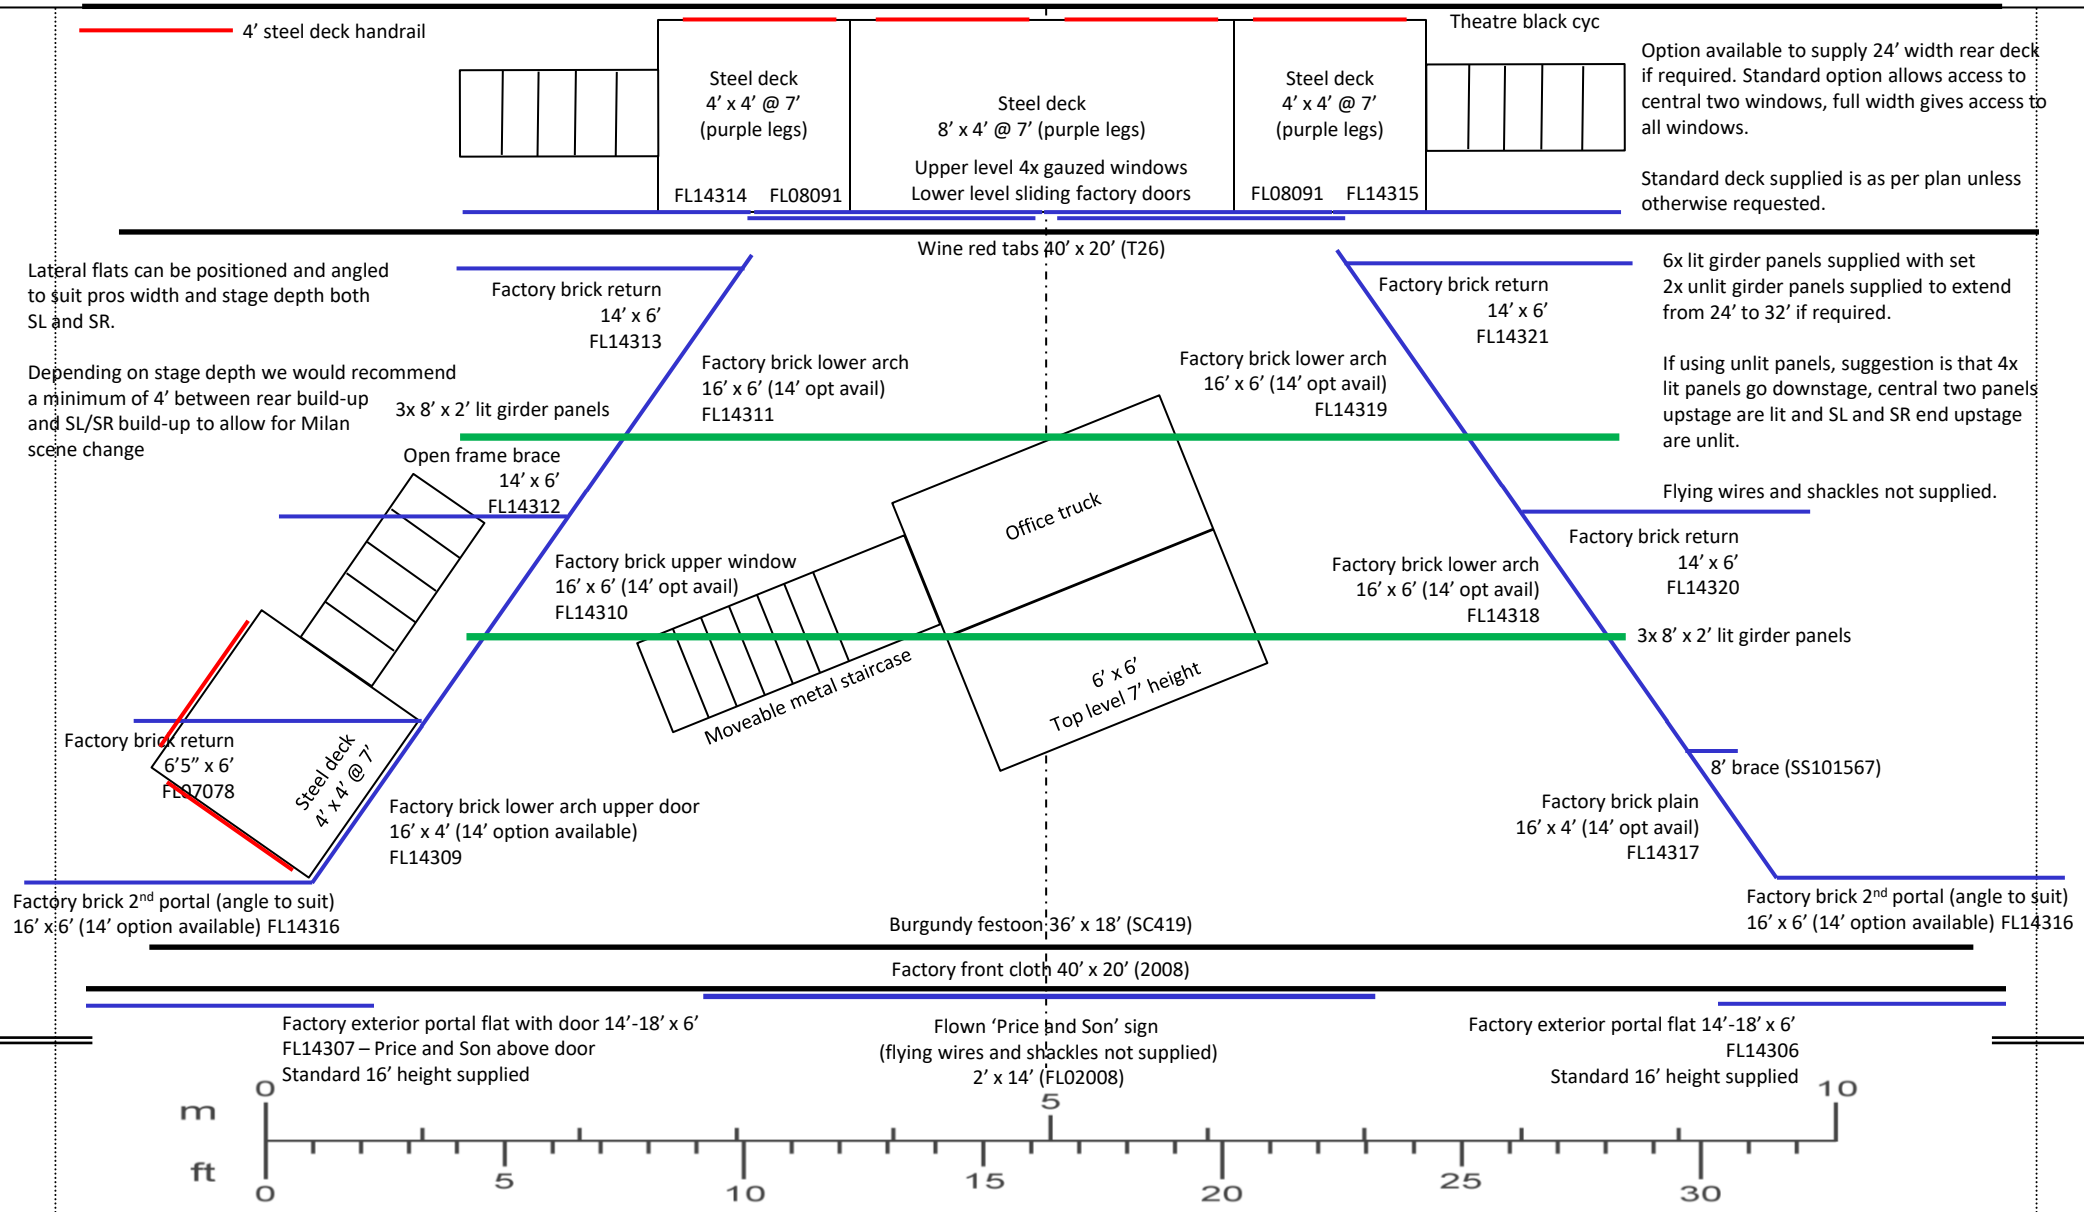

Show Title: Kinky Boots	*Plan Number: 1 of 9*	*Scale: 1 : 48*
Act: Scene:	*Scene Name: Main Build-up*	*Drawn by: M. Lemon*

SCENERY Solutions
Unit 2 Barton Farm Industrial Estate, Chickenhall Lane, Eastleigh, SO50 6RP | 023 8064 1496
enquiries@scenerysolutions.co.uk | www.scenerysolutions.co.uk
All information in this drawing is
copyright to Scenery Solutions Trading Ltd

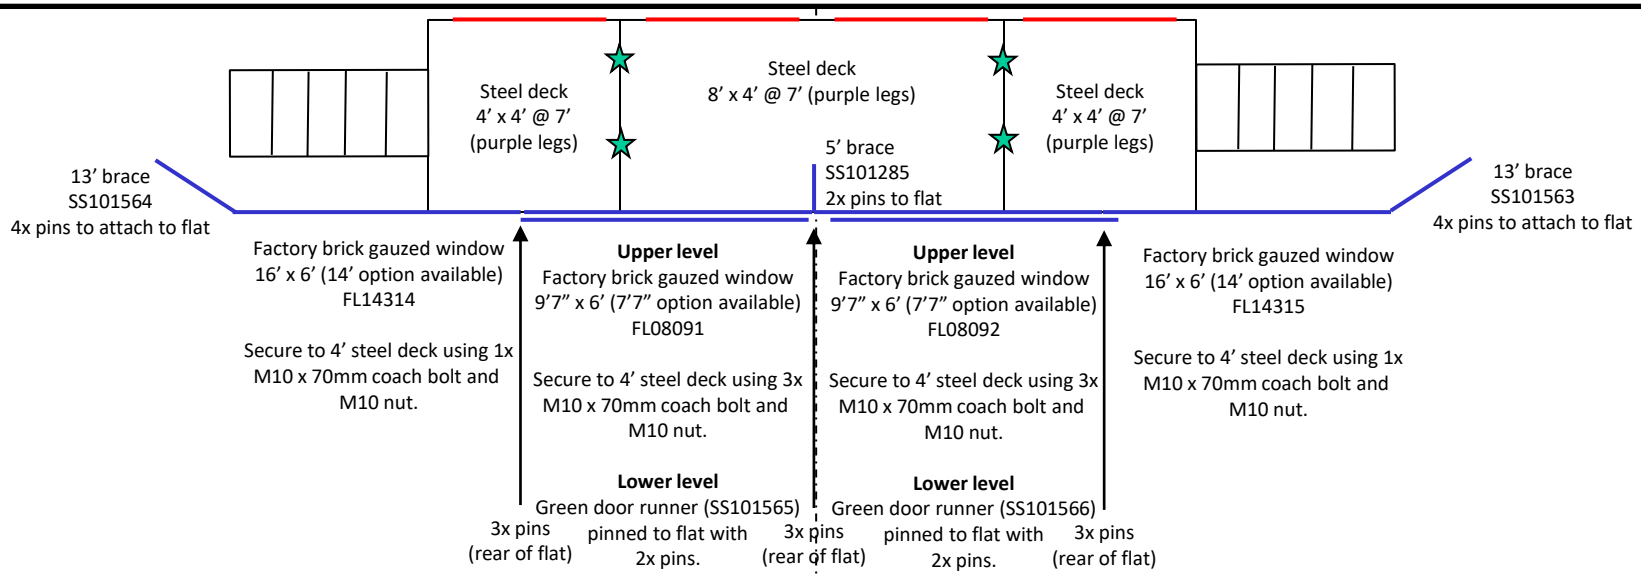


Option available to supply 24' width rear deck if required. Standard option allows access to central two windows, full width gives access to all windows.

Standard deck supplied is as per plan unless otherwise requested.



Show Title: Kinky Boots	*Plan Number: 2 of 9*	*Scale: 1 : 48*
Act: Scene:	*Scene Name: Rear build-up assembly*	*Drawn by: M. Lemon*

SCENERY Solutions
Unit 2 Barton Farm Industrial Estate, Chickenhall Lane, Eastleigh, SO50 6RP | 023 8064 1496
enquiries@scenerysolutions.co.uk | www.scenerysolutions.co.uk
All information in this drawing is
copyright to Scenery Solutions Trading Ltd

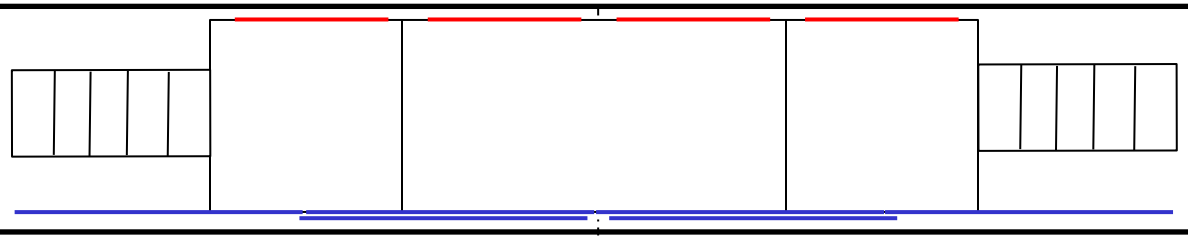

Lateral flats can be positioned and angled to suit pros width and stage depth both SL and SR.

Depending on stage depth we would recommend a minimum of 4' between rear build-up and SL/SR build-up to allow for Milan scene change

4x pins
Factory brick return
14' x 6'
FL14313

Factory brick lower arch
16' x 6' (14' opt avail)
FL14311

Open frame brace
14' x 6'
FL14312
4x pins

4x pins

Factory brick upper window
16' x 6' (14' opt avail)
FL14310

2x pins
4x pins

Factory brick return
6'5" x 6'
FL07078

Steel deck
4' x 4' @ 7'

Factory brick lower arch upper door
16' x 4' (14' option available)
FL14309

2x M10 x 70mm coach bolts through deck
2x M10 nuts to secure inside deck

Factory brick 2nd portal (angle to suit)
16' x 6' (14' option available) FL14316

4x pins

4x pins
Factory brick return
14' x 6'
FL14321

Factory brick lower arch
16' x 6' (14' opt avail)
FL14319

4x pins
4x pins

Factory brick return
14' x 6'
FL14320

Factory brick lower arch
16' x 6' (14' opt avail)
FL14318

4x pins
3x pins
8' brace (SS101567)

Factory brick plain
16' x 4' (14' opt avail)
FL14317

Factory brick 2nd portal (angle to suit)
16' x 6' (14' option available) FL14316

4x pins


4' steel deck handrail – Attach with M10 x 100mm bolt through handrail and deck side, secure inside deck with fixing plate and M10 nut.



Show Title: Kinky Boots	*Plan Number: 3 of 9*	*Scale: 1 : 48*
Act: Scene:	*Scene Name: SL/SR assembly*	*Drawn by: M. Lemon*

SCENERY Solutions
Unit 2 Barton Farm Industrial Estate, Chickenhall Lane, Eastleigh, SO50 6RP | 023 8064 1496
enquiries@scenerysolutions.co.uk | www.scenerysolutions.co.uk


All information in this drawing is
copyright to Scenery Solutions Trading Ltd

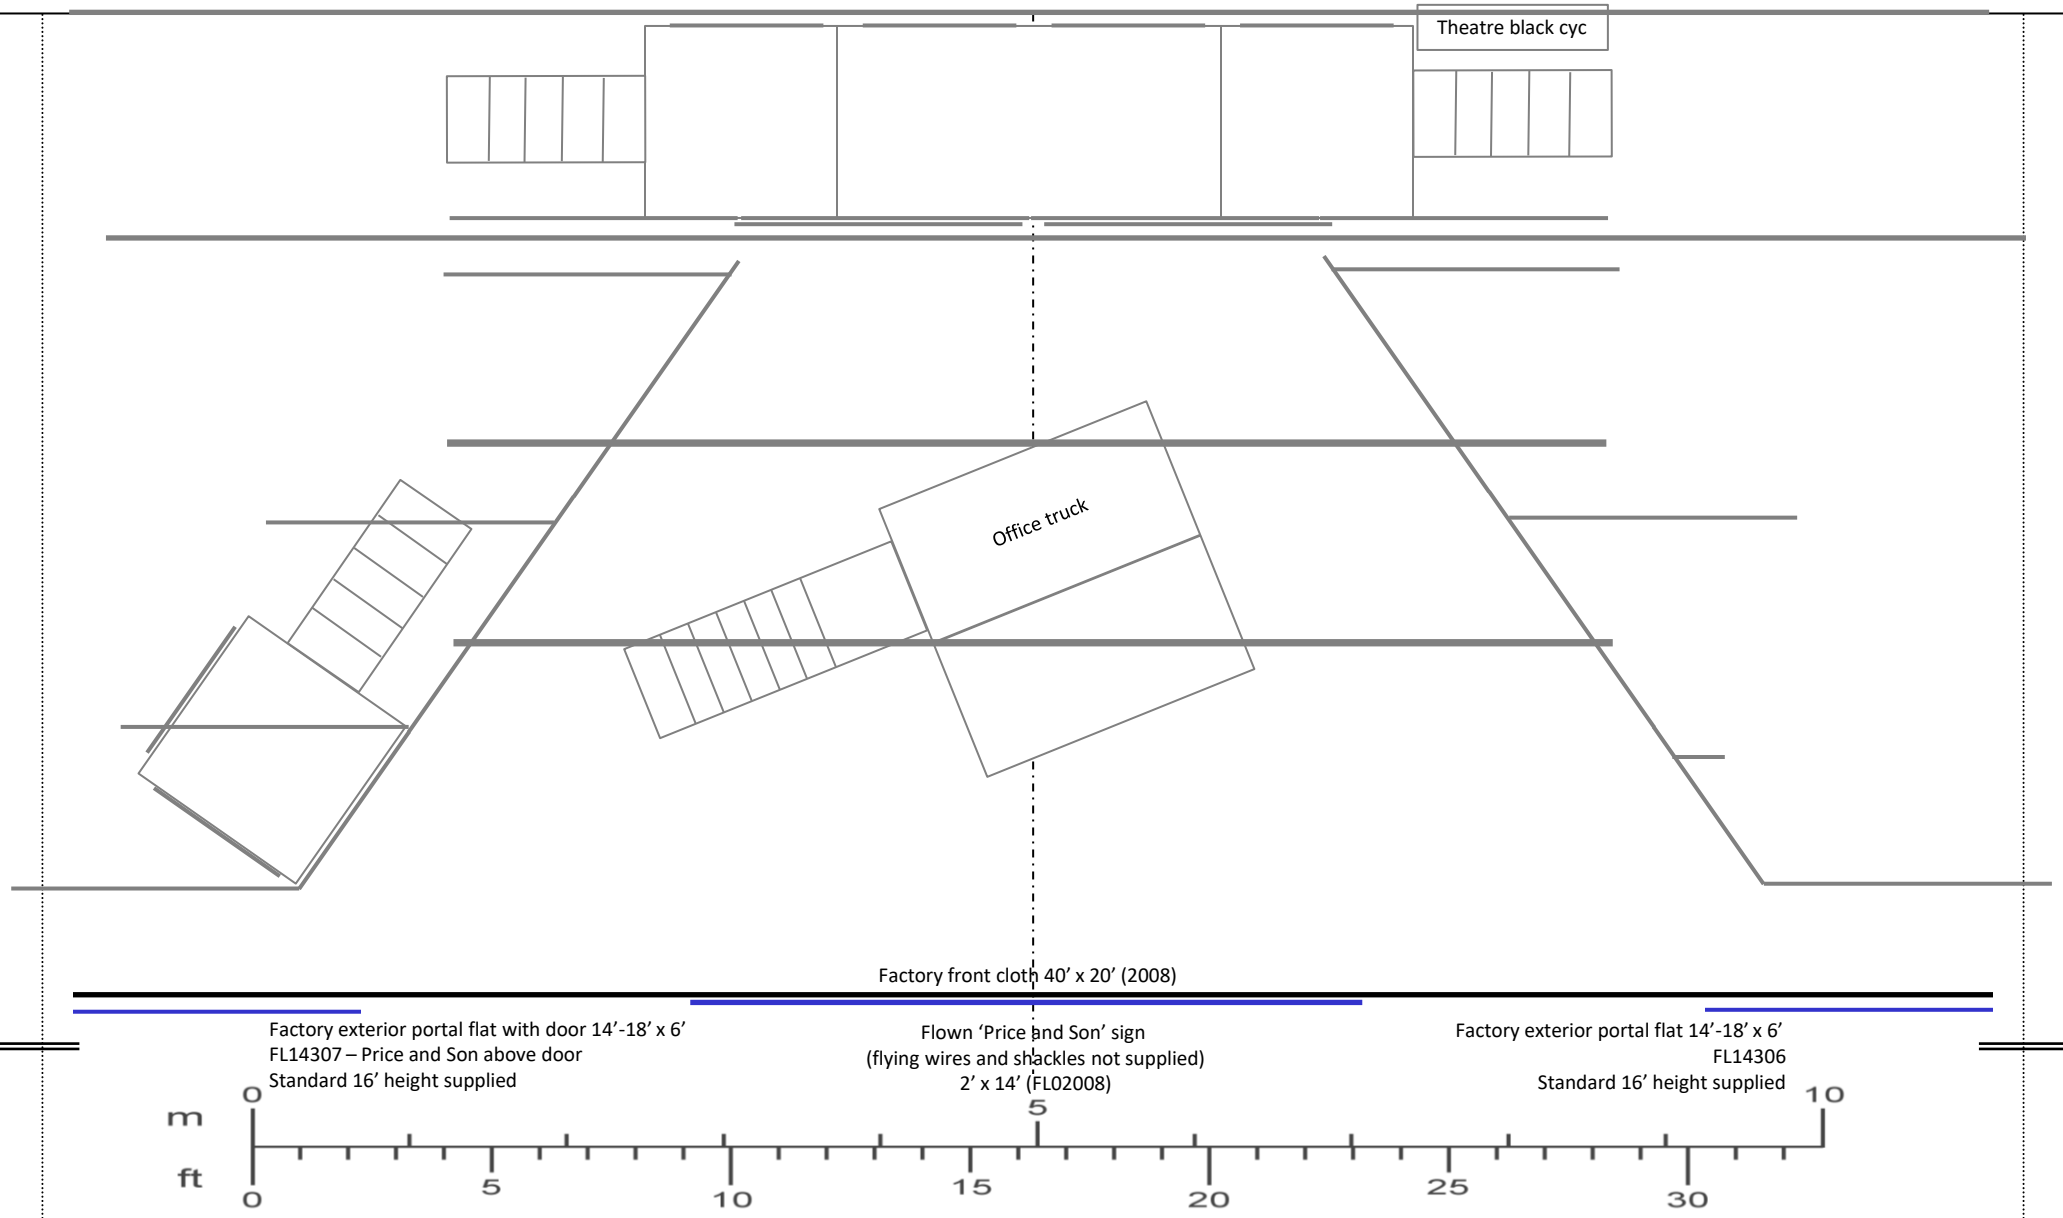

Show Title: Kinky Boots	*Plan Number: 4 of 9*	*Scale: 1 : 48*
Act: Scene:	*Scene Name: Opening Sequence*	*Drawn by: M. Lemon*

SCENERY Solutions
Unit 2 Barton Farm Industrial Estate, Chickenhall Lane, Eastleigh, SO50 6RP | 023 8064 1496
enquiries@scenerysolutions.co.uk | www.scenerysolutions.co.uk

All information in this drawing is
copyright to Scenery Solutions Trading Ltd

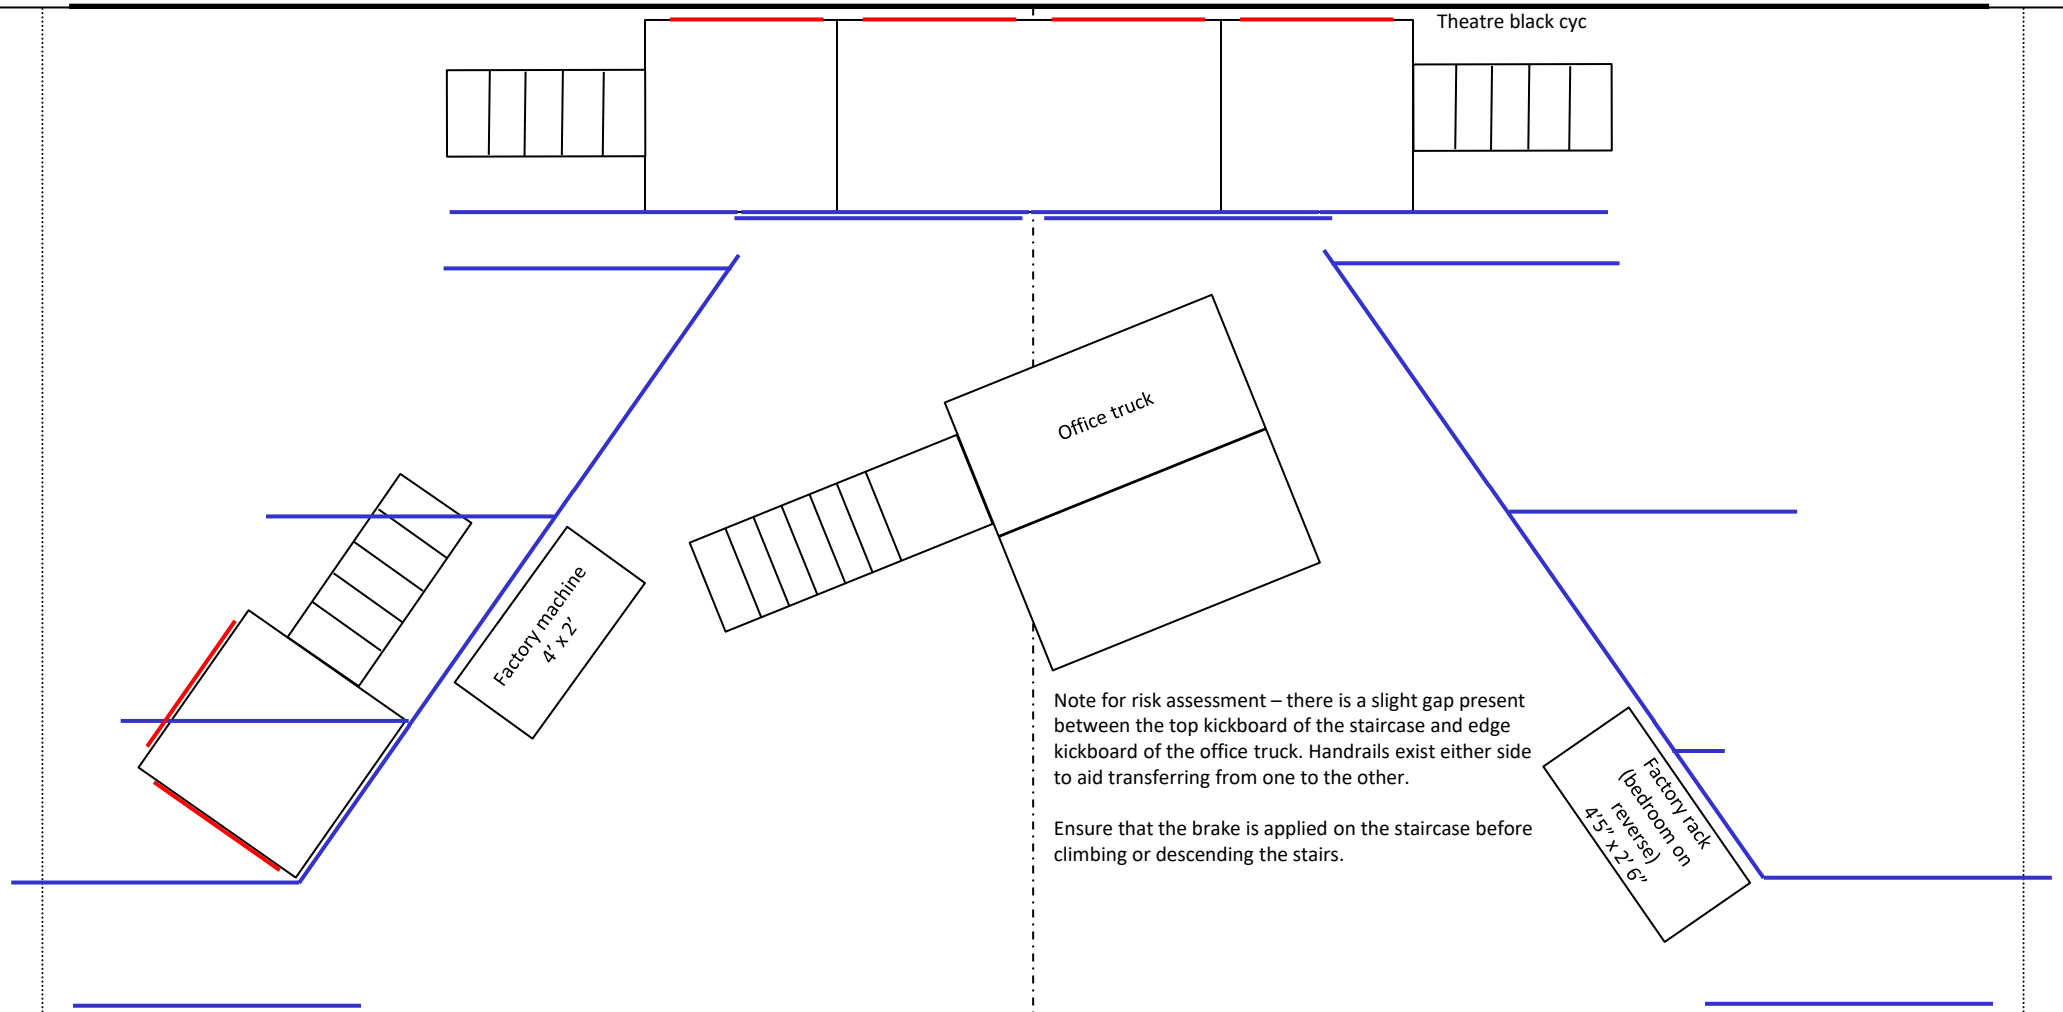


Note for risk assessment – there is a slight gap present between the top kickboard of the staircase and edge kickboard of the office truck. Handrails exist either side to aid transferring from one to the other.

Ensure that the brake is applied on the staircase before climbing or descending the stairs.



Show Title: Kinky Boots	*Plan Number: 5 of 9*	*Scale: 1 : 48*
Act: Scene:	*Scene Name: Factory Interior*	*Drawn by: M. Lemon*

SCENERY Solutions
Unit 2 Barton Farm Industrial Estate, Chickenhall Lane, Eastleigh, SO50 6RP | 023 8064 1496
enquiries@scenerysolutions.co.uk | www.scenerysolutions.co.uk
All information in this drawing is
copyright to Scenery Solutions Trading Ltd

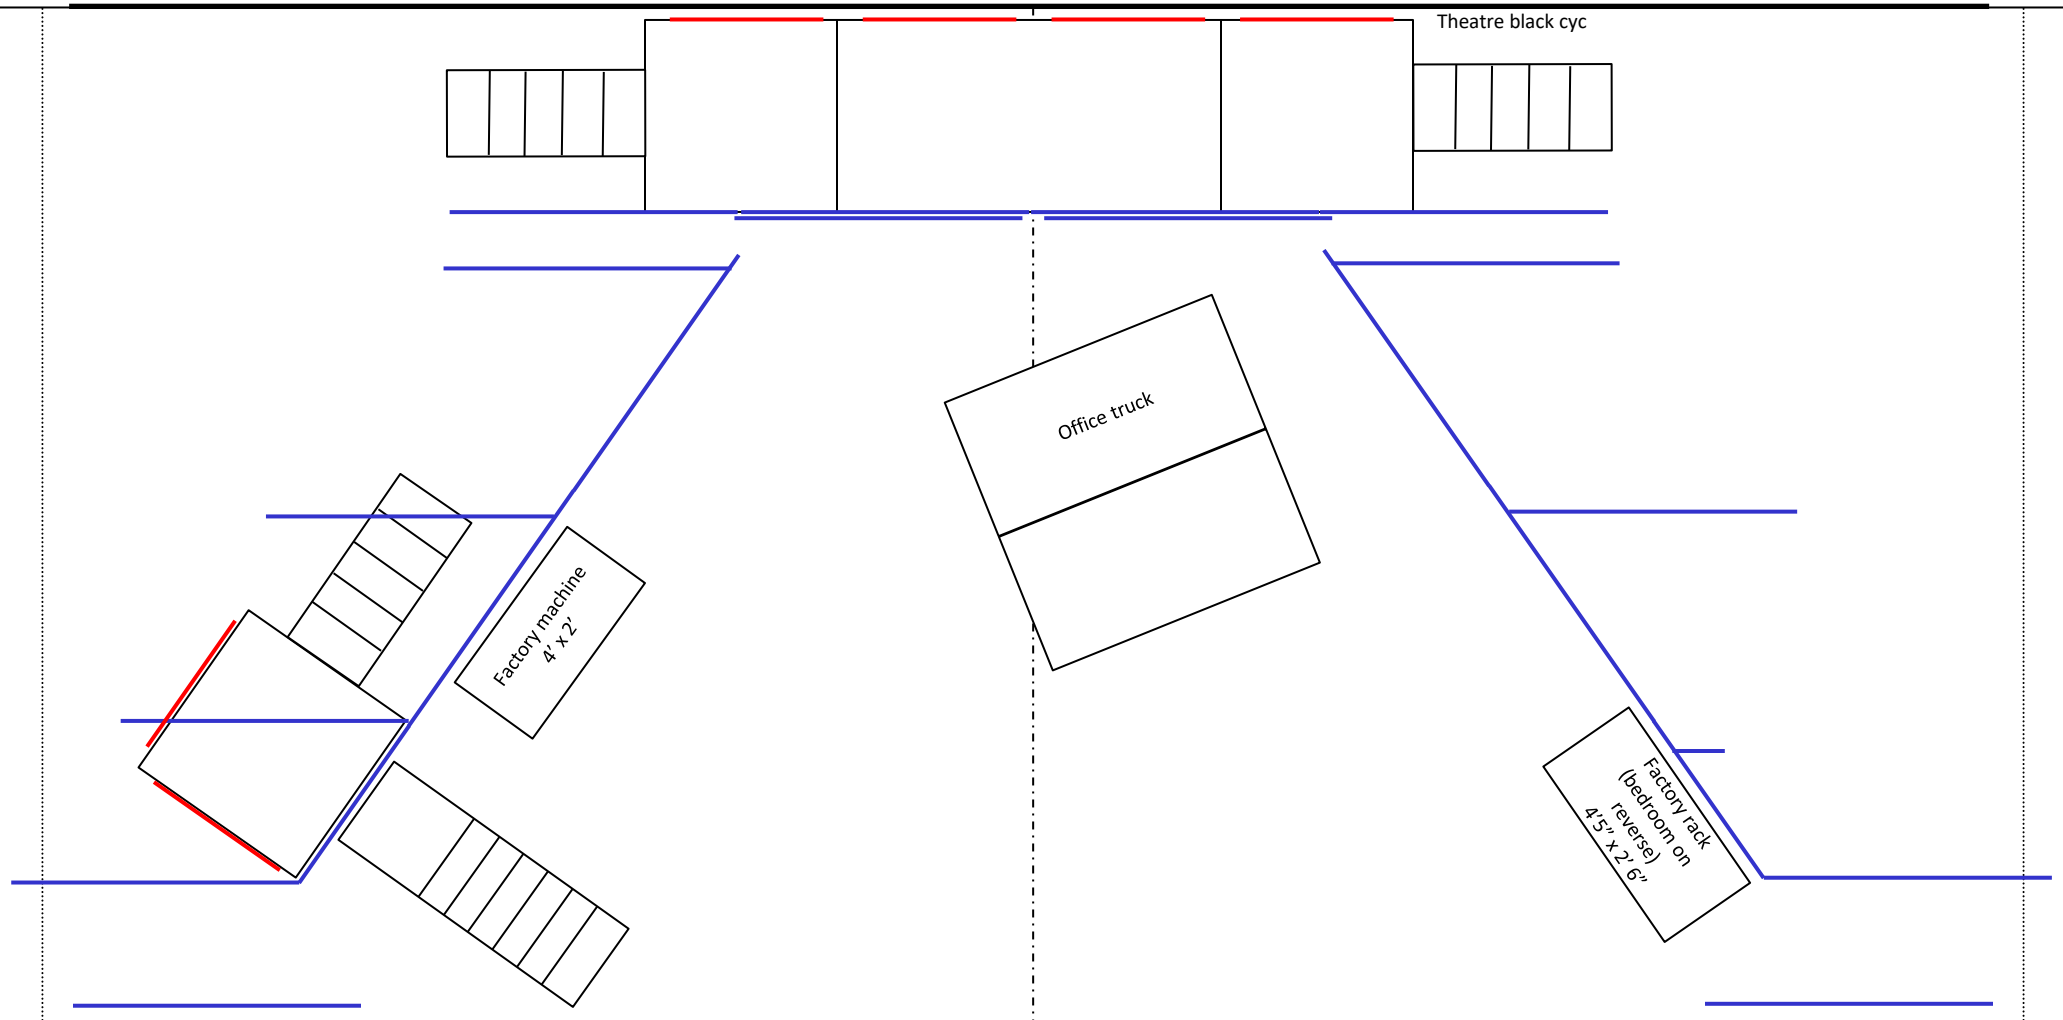




Show Title: Kinky Boots	*Plan Number: 6 of 9*	*Scale: 1 : 48*
Act: Scene:	*Scene Name: Factory Int (Angel Ent)*	*Drawn by: M. Lemon*

SCENERY Solutions
Unit 2 Barton Farm Industrial Estate, Chickenhall Lane, Eastleigh, SO50 6RP | 023 8064 1496
enquiries@scenerysolutions.co.uk | www.scenerysolutions.co.uk


All information in this drawing is
copyright to Scenery Solutions Trading Ltd

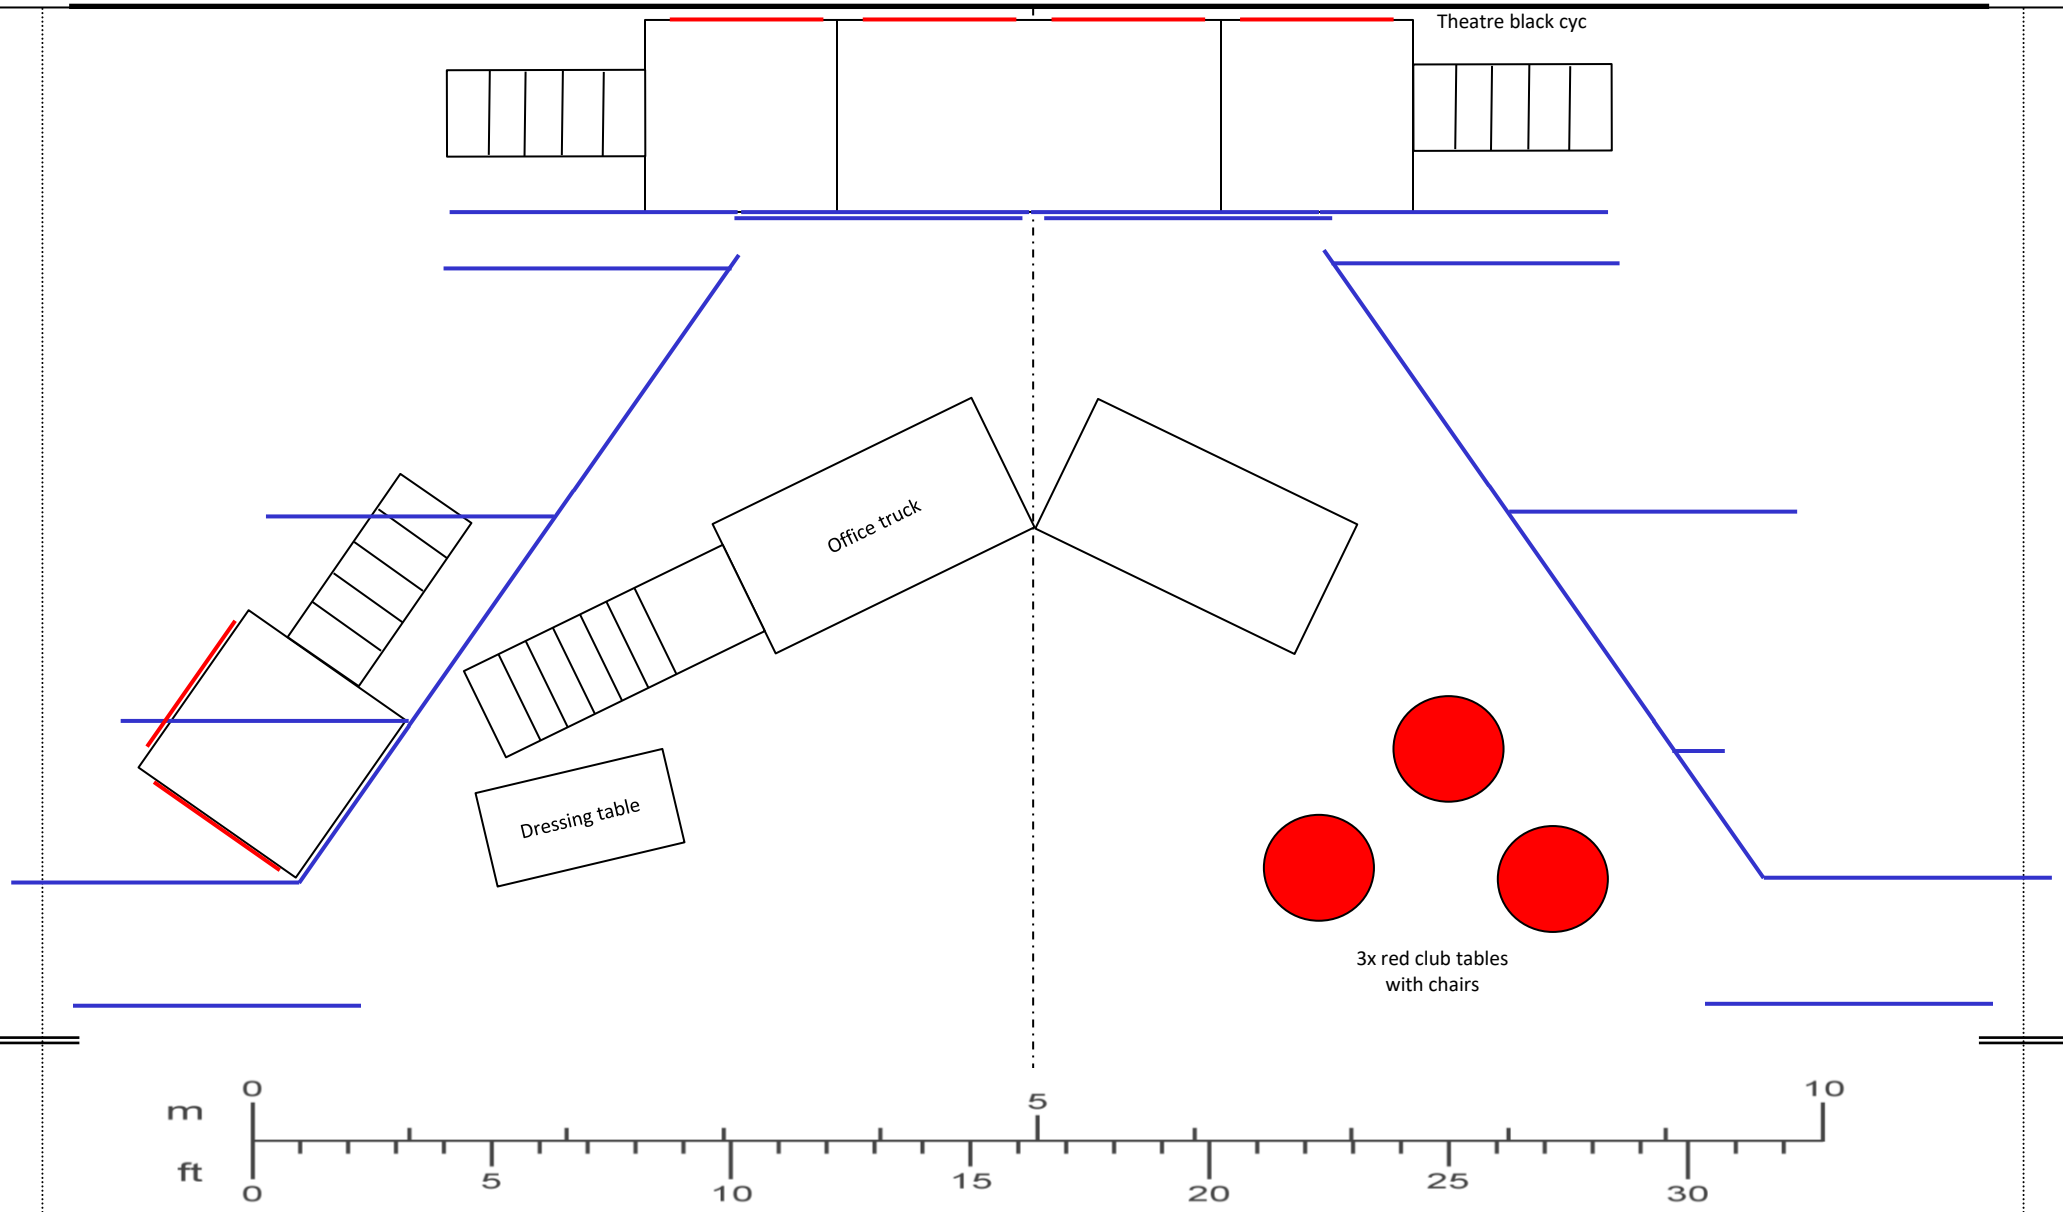


Show Title: Kinky Boots	*Plan Number: 7 of 9*	*Scale: 1 : 48*
Act: Scene:	*Scene Name: Angel Club*	*Drawn by: M. Lemon*

SCENERY Solutions
Unit 2 Barton Farm Industrial Estate, Chickenhall Lane, Eastleigh, SO50 6RP | 023 8064 1496
enquiries@scenerysolutions.co.uk | www.scenerysolutions.co.uk

All information in this drawing is
copyright to Scenery Solutions Trading Ltd

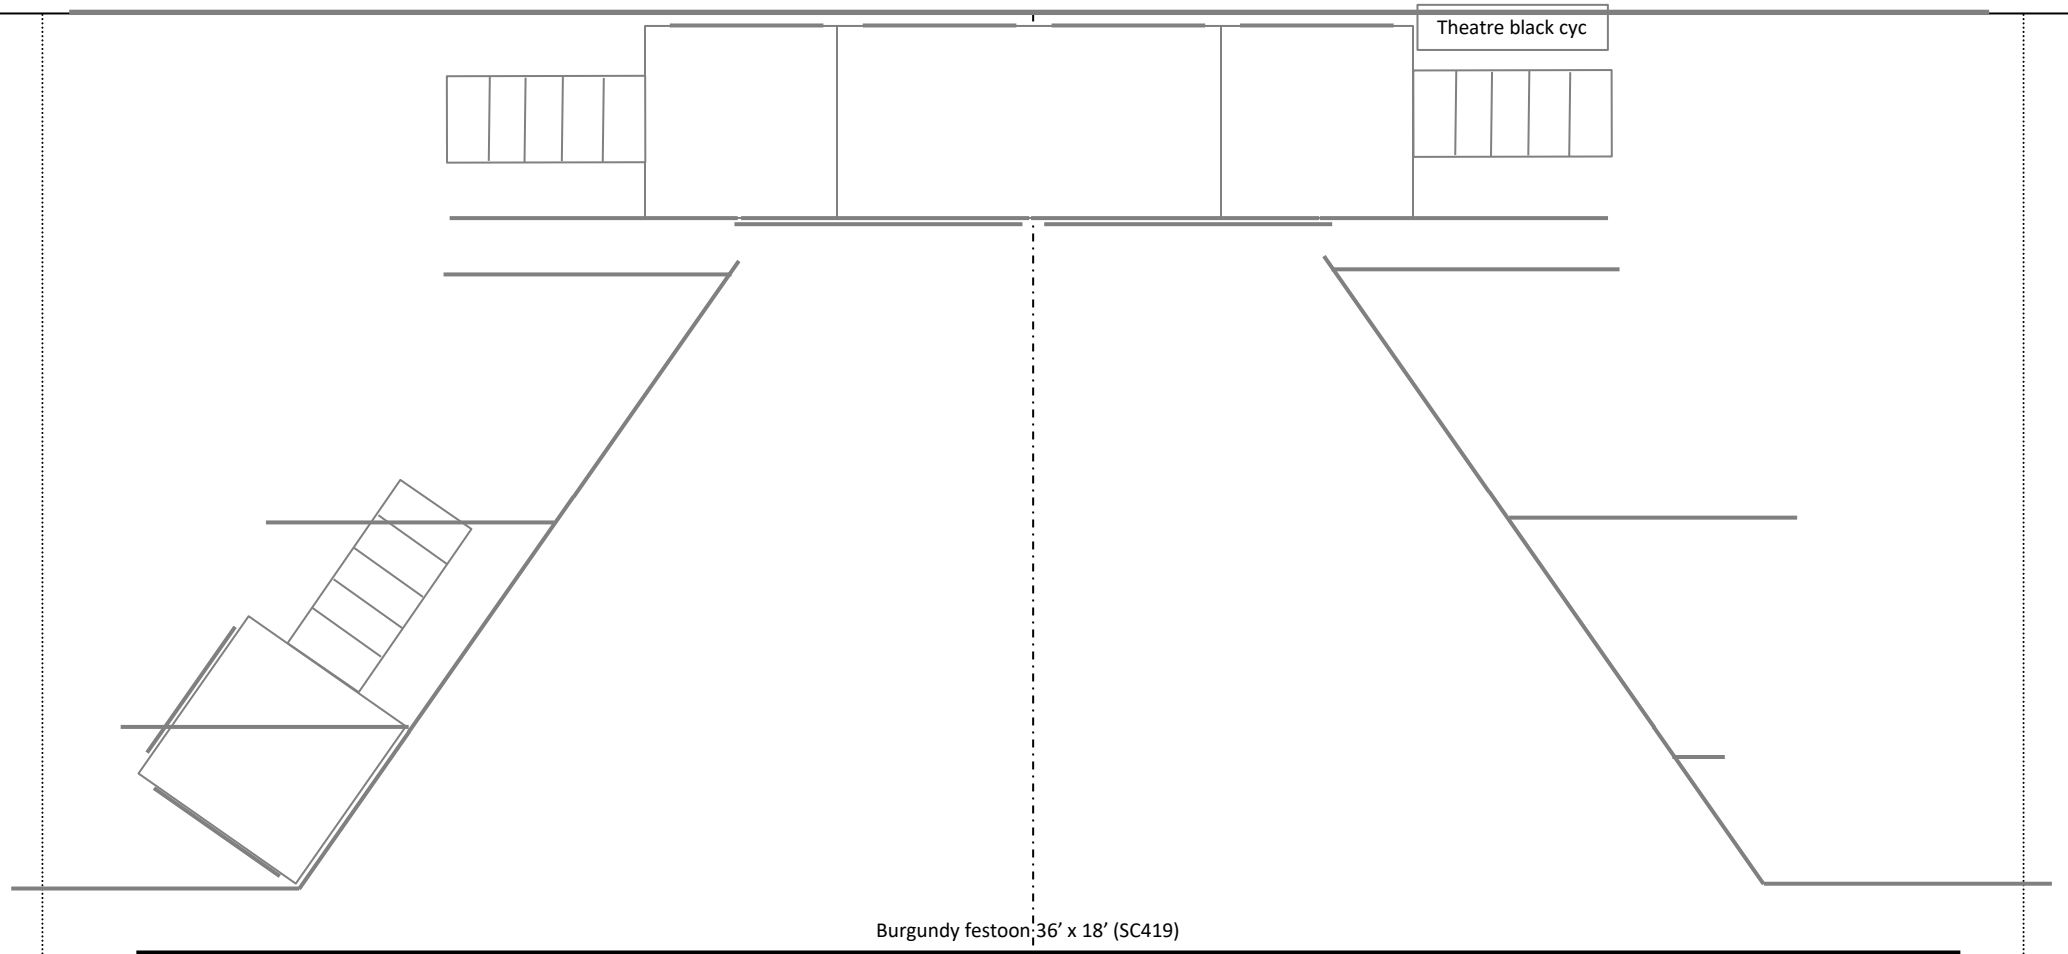


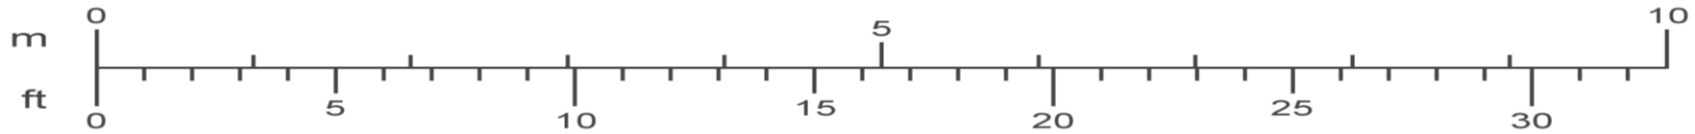

Show Title: Kinky Boots	*Plan Number: 8 of 9*	*Scale: 1 : 48*
Act: Scene:	*Scene Name: Milan (backstage)*	*Drawn by: M. Lemon*

SCENERY Solutions
Unit 2 Barton Farm Industrial Estate, Chickenhall Lane, Eastleigh, SO50 6RP | 023 8064 1496
enquiries@scenerysolutions.co.uk | www.scenerysolutions.co.uk

All information in this drawing is
copyright to Scenery Solutions Trading Ltd

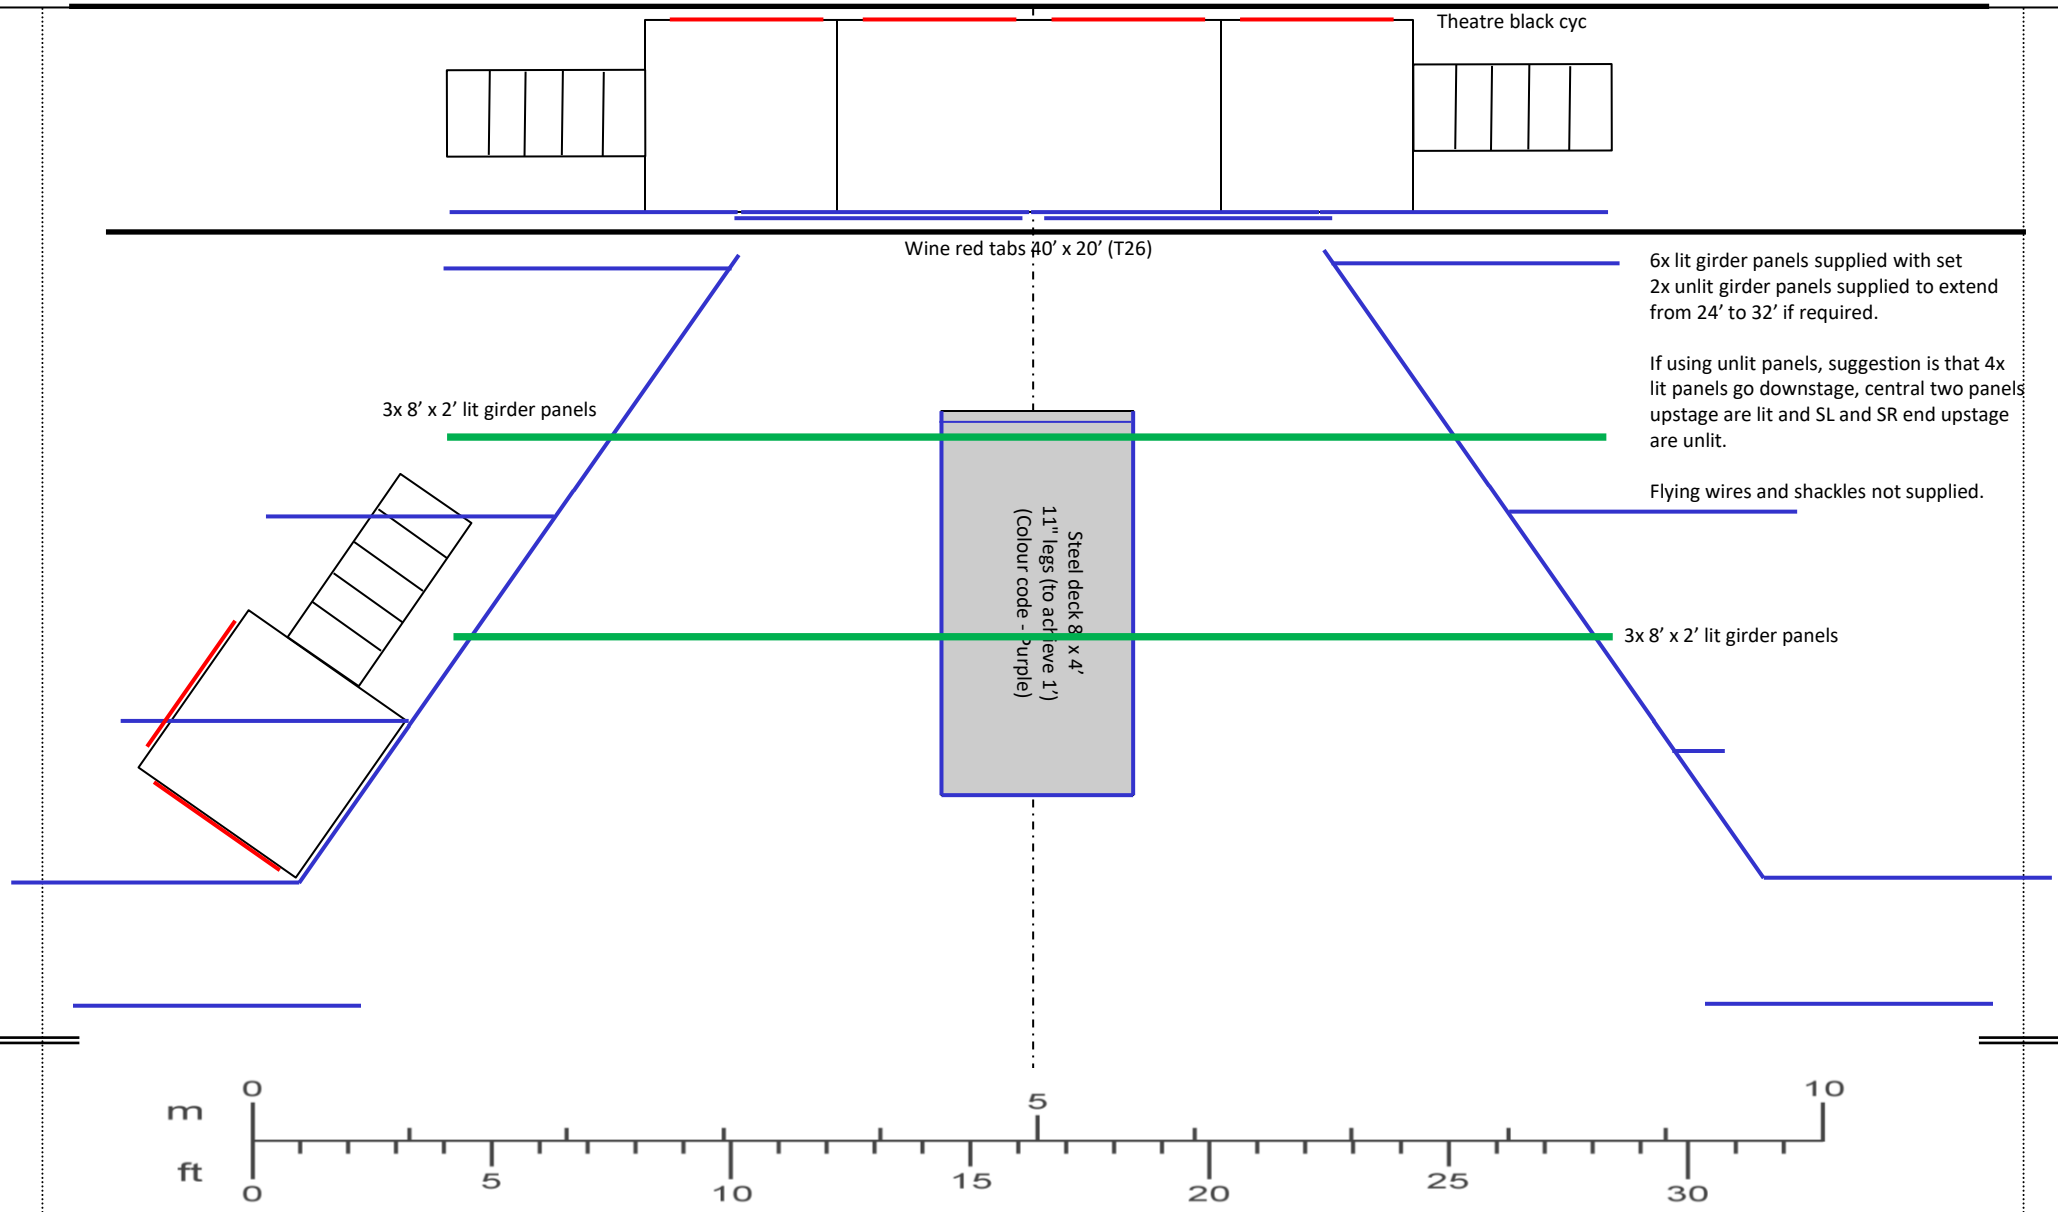

Show Title: Kinky Boots	*Plan Number: 9 of 9*	*Scale: 1 : 48*
Act: Scene:	*Scene Name: Milan*	*Drawn by: M. Lemon*

SCENERY
Solutions

As a leading supplier of set and props, Scenery Solutions can supply additional steel deck and legs, stage weights, tab track and dollies, and cloth clips for any of your shows. We also stock a large quantity of music stands and lights.

Along with over 100 full stage sets, we have over 1,500 backcloths, gauzes and tabs available to hire covering all your show needs. Our props store houses over 7,500 props for all your show and event requirements. Contact us today for more information!

Scenery Solutions Trading Ltd, Unit 2 Barton Farm Industrial Estate, Chickenhall Lane, Eastleigh, SO50 6RP

Tel: 023 8064 1496 Email: enquiries@scenerysolutions.co.uk Website: www.scenerysolutions.co.uk