Full Product Brochure & Stage Plans



Showtime Solutions Limited, Unit 2-3 Barton Farm Industrial Estate, Chickenhall Lane, Eastleigh, SO50 6RP

Tel: 023 8064 1496 Email: info@showtimesolutions.co.uk
www.showtimesolutions.co.uk

SHOWTIME Solutions



SHOWTIME Solutions

SUMMARY

The meek floral assistant Seymour Krelborn stumbles across a new breed of plant he names "Audrey II" - after his co-worker crush. This foul-mouthed, R&B-singing carnivore promises unending fame and fortune to the down and out Krelborn as long as he keeps feeding it, BLOOD. Over time though, Seymour discovers Audrey II's out of this world origins and intent towards global domination!

LICENSED VERSIONS

Little Shop Of Horrors	MTI (Europe)
Little Shop Of Horrors – Broadway Version	MTI (Europe)

PACKAGES AVAILABLE

Set and props package available

TIME PERIOD

Timeless

EFFECTS

Creative lighting and staging

SET DESIGN & HISTORY

This set was originally built by Scenery Hire and acquired and upgraded by Scenery Solutions in 2020.

ACT 1

Prologue -	Skid Row
Scene 1 -	Flower Shop
Scene 2 -	Skid Row
Scene 3 -	Flower Shop
Scene 4 -	Dentist Surgery
Scene 4a -	Flower Shop

ACT 2

Scene 1 -	Flower Shop
Scene 2 -	Skid Row
Scene 3 -	Flower Shop

Set Package

SUMMARY

The set is designed to fit a wide range of venues. The main set is fixed and shows the inside of the flower shop. A section of the wall is trucked and rotates to show the exterior of the flower shop and Skid Row. The height of the shop is 12 foot and exterior flattage is 14 foot. Four Audrey II puppets are supplied with the set, the first puppet is a small potted plant held by the actor playing Seymour. He manipulates the plant himself with his hand and then sets it down, where it is moved by an unseen hand from beneath the counter. The second puppet is slightly larger than the first and is operated by Seymour. A fake arm is installed in a jacket to be worn by the actor, which the actor's real arm operates the plant. The third puppet sits on the floor and is large enough to give the impression it can eat a person. A crew/cast member moves the plant's mouth in sync with Audrey II's voice, which is supplied by an offstage actor on a microphone. In act two, the largest puppet dominates the shop. It is operated the same way as the third puppet but is much larger and the puppet includes a slide within its mouth for actors to be "eaten". Key props are included with the set including period till and dentist chair as well as flowerpots to dress the shop.

SET ITEMS INCLUDED:

FIXED SET

Shop interior (12' height)

- Flattage including 'private' doorway, plant shelf with Audrey II aperture and shop walls.
- Backing flats for doorway and Audrey II aperture.
- Shop front interior/exterior truck including windowsill with 5x flowerpots. Shop exterior door and window with windows gauzed. "Mushnik's" sign with additional "& Son" sub-sign to be added during interval.

Skid Row exterior (14' height)

- Raised rostrum with steps and handrail and painted dustbin front.
- Alleyway backing and masking flats.
- Support brace for flats.

INCLUDED PROPS

Shop counter (with hole for Audrey II No 1 puppeteer to operate).
Period till. (with crate to cover before renovation)
Two-tiered shelf unit for plant display (5x buckets of plants)
6' x 3' truck with dentist chair mounted
Practical 'NYC' metal dustbin.
Brown bentwood hat stand.
Audrey II No 1 (small plant pot).
Audrey II No 2 (black jacket with false arm and larger plant pot).
Audrey II No 3 (Medium sized floor standing plant. Requires operator at rear and is suitable for use with severed limbs at the end of Act 1). 6' x 3' (including mouth lever)
Audrey II No 4 (Large floor standing plant, suitable for swallowing an adult. Includes loose l eaves for the back of the head and tentacles to go across shop. Counterweighted mouth that requires operator at rear). 9' x 4' (including mouth lever)

BACKCLOTHS

SC100 – Street (36' x 19')

Additional Prop Package

THIS PROPS PACKAGE IS AN ADDITIONAL COST TO THE SET HIRE. PLEASE ENQUIRE FOR DETAILS

We have an extensive range of props available for individual hire. If you require anything other than those detailed, please get in contact for more information.

ITEMS INCLUDED:

Metallic effect plant spray bottle
Metal watering can
Tin of Gardening tools
- Black bypass secateurs
- 2x Gardeners Towels

3x empty plant pots for cuttings (finale)
Tray of seedlings (to drop)
Bouquet of red roses
Three step fold-out stool
Period newspaper
Black adding machine (for till before renovation)
'Neglected mouth' mounted picture
Dentist tools
- Dental Extraction Forceps
- Silver syringe (circular plunger)
- Silver syringe (flat plunger)
- Silver pliers
- Rusty hand saw
- Wooden mallet

'Antique' power drill (practical, includes charger)
Bloodied and rusty tool trolley
Blue 3-fold medical screen
Handheld nitrous mask
'Special gas mask" with belt attachments and belt
Handgun (non-practical)

Paper bag
5x potted plants (window dressing)
Machete (blunted, not for contact)
Bloodied limbs (end act 1) in basket
- Severed head
- Severed arm
- Severed handless arm
- Severed hand
- Intestines
- Bloodied gloves
- Large wicker basket

3x contract paperwork bundles
Black briefcase
Leather document bag
Period radio
Box of rat poison
3x Oriental hand fans
Pile of dollars
2x wooden crates
Red American style fire hydrant
2x silver metal dustbin
Blue dumpster
2x Wooden broom
Dustpan and brush

Telephones
- Black Bakelite telephone
- Red GPO style telephone
- White GPO style telephone
- Yellow Bakelite style telephone

Metal bucket
Mop
Small metal tin- 'tips'
Dust sheet
Metal spray can with plunger
Leather zipped document wallet
Bloodied fabric rag
Life magazine

Additional Prop Package Photos

THIS PROPS PACKAGE IS AN ADDITIONAL COST TO THE SET HIRE. PLEASE ENQUIRE FOR DETAILS


Silver Spray Bottle


Metal Watering Can


Tin of Gardening Tools


3x Empty Plant Pots


Tray of Seedlings


Bouquet of Roses


Fold Out Stool


Newspaper


Adding Machine


Neglected Mouth Picture


Silver Syringe (Flat Plunger)


Silver Syringe (Circular Plunger)


Rusty Hand Saw


Dental Extraction Forceps


Silver Pliers


Wooden Mallet


Rusty Power Drill


Rusty Tool Trolley


Blue Medical Screen


Handheld Nitrous Mask


'Special' Gas Mask


Paper Bag


Handgun (Non Practical)

Showtime Solutions Limited, Unit 2-3 Barton Farm Industrial Estate, Chickenhall Lane, Eastleigh, SO50 6RP Tel: 023 8064 1496 Email: info@showtimesolutions.co.uk www.showtimesolutions.co.uk

Additional Prop Package Photos

THIS PROPS PACKAGE IS AN ADDITIONAL COST TO THE SET HIRE. PLEASE ENQUIRE FOR DETAILS



Potted Plants



Machete (Blunted)



Severed Head



Severed Arm



Severed Handless Arm



Severed Hand



Black Briefcase



Leather Document Bag




Intestines



Bloodied Gloves




Wicker Basket

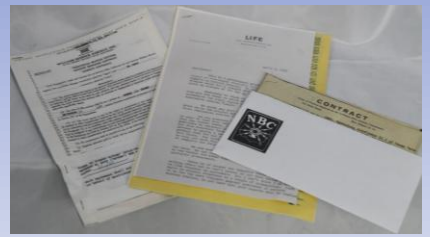

Contract Paperwork Bundle



Period Radio

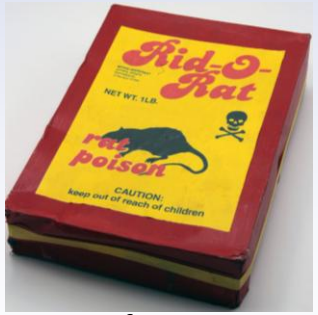

Box of Rat Poison



Oriental Hand Fan



Pile of Dollar Bills



Wooden Crates



American Style Fire Hydrant



Metal Dustbin

Showtime Solutions Limited, Unit 2-3 Barton Farm Industrial Estate, Chickenhall Lane, Eastleigh, SO50 6RP Tel: 023 8064 1496 Email: info@showtimesolutions.co.uk www.showtimesolutions.co.uk

Additional Prop Package Photos

THIS PROPS PACKAGE IS AN ADDITIONAL COST TO THE SET HIRE. PLEASE ENQUIRE FOR DETAILS



Blue Wheeled Dumpster



Wooden Broom



Dustpan and Brush



Black Bakelite Telephone



Red GPO Style Telephone



White GPO Style Telephone



Yellow Bakelite Telephone



Metal Bucket



Mop



Tin Can



Dust Sheet



Metal spray can with plunger



Leather zipped document wallet



Bloodied fabric rag



Life magazine

Showtime Solutions Limited, Unit 2-3 Barton Farm Industrial Estate, Chickenhall Lane, Eastleigh, SO50 6RP Tel: 023 8064 1496 Email: info@showtimesolutions.co.uk www.showtimesolutions.co.uk

Plant Hire Only

Audrey II puppets if hired separately from set
Rehearsal plants for No 1 and No 2 available on request.

Audrey II No 1 small plant pot.

Audrey II No 2 black jacket with false arm and larger plant pot.

Audrey II No 3 Medium sized floor standing plant.
Requires operator at rear and is suitable for use with severed limbs at the end of Act 1.
6’ x 3’ (including mouth lever).

Audrey II No 4 Large floor standing plant, suitable for swallowing an adult. Includes loose leaves for the back of the head and tentacles to go across shop. Counterweighted mouth that requires operator at rear.
9’ x 4’ (including mouth lever).



Showtime Solutions Limited, Unit 2-3 Barton Farm Industrial Estate, Chickenhall Lane, Eastleigh, SO50 6RP Tel: 023 8064 1496 Email: info@showtimesolutions.co.uk www.showtimesolutions.co.uk

Backcloths

Included as standard with the set hire or available as a separate package.



SC100 – Street (36’ x 19’)

Additional or alternative cloths are available on request.

Set Photographs













Showtime Solutions Limited, Unit 2-3 Barton Farm Industrial Estate, Chickenhall Lane, Eastleigh, SO50 6RP Tel: 023 8064 1496 Email: info@showtimesolutions.co.uk www.showtimesolutions.co.uk

Set Photographs













Showtime Solutions Limited, Unit 2-3 Barton Farm Industrial Estate, Chickenhall Lane, Eastleigh, SO50 6RP Tel: 023 8064 1496 Email: info@showtimesolutions.co.uk www.showtimesolutions.co.uk



Costume Plot

COSTUME Solutions


COSTUMES FOR LITTLE SHOP OF HORRORS

We are aware that Little Shop of Horrors is set in a modern period, and therefore we do not have a specific costume plot on hand for this show.

If you would like costumes for Little Shop of Horrors, please reach out to our costume team and they can provide you with more information as to what we can provide.

SHOWTIME Solutions
Unit 2-3 Barton Farm Industrial Estate, Chickenhall Lane, Eastleigh, SO50 6RP | 023 8064 1496
info@showtimesolutions.co.uk | www.showtimesolutions.co.uk

All information in this drawing is
copyright to Showtime Solutions Limited

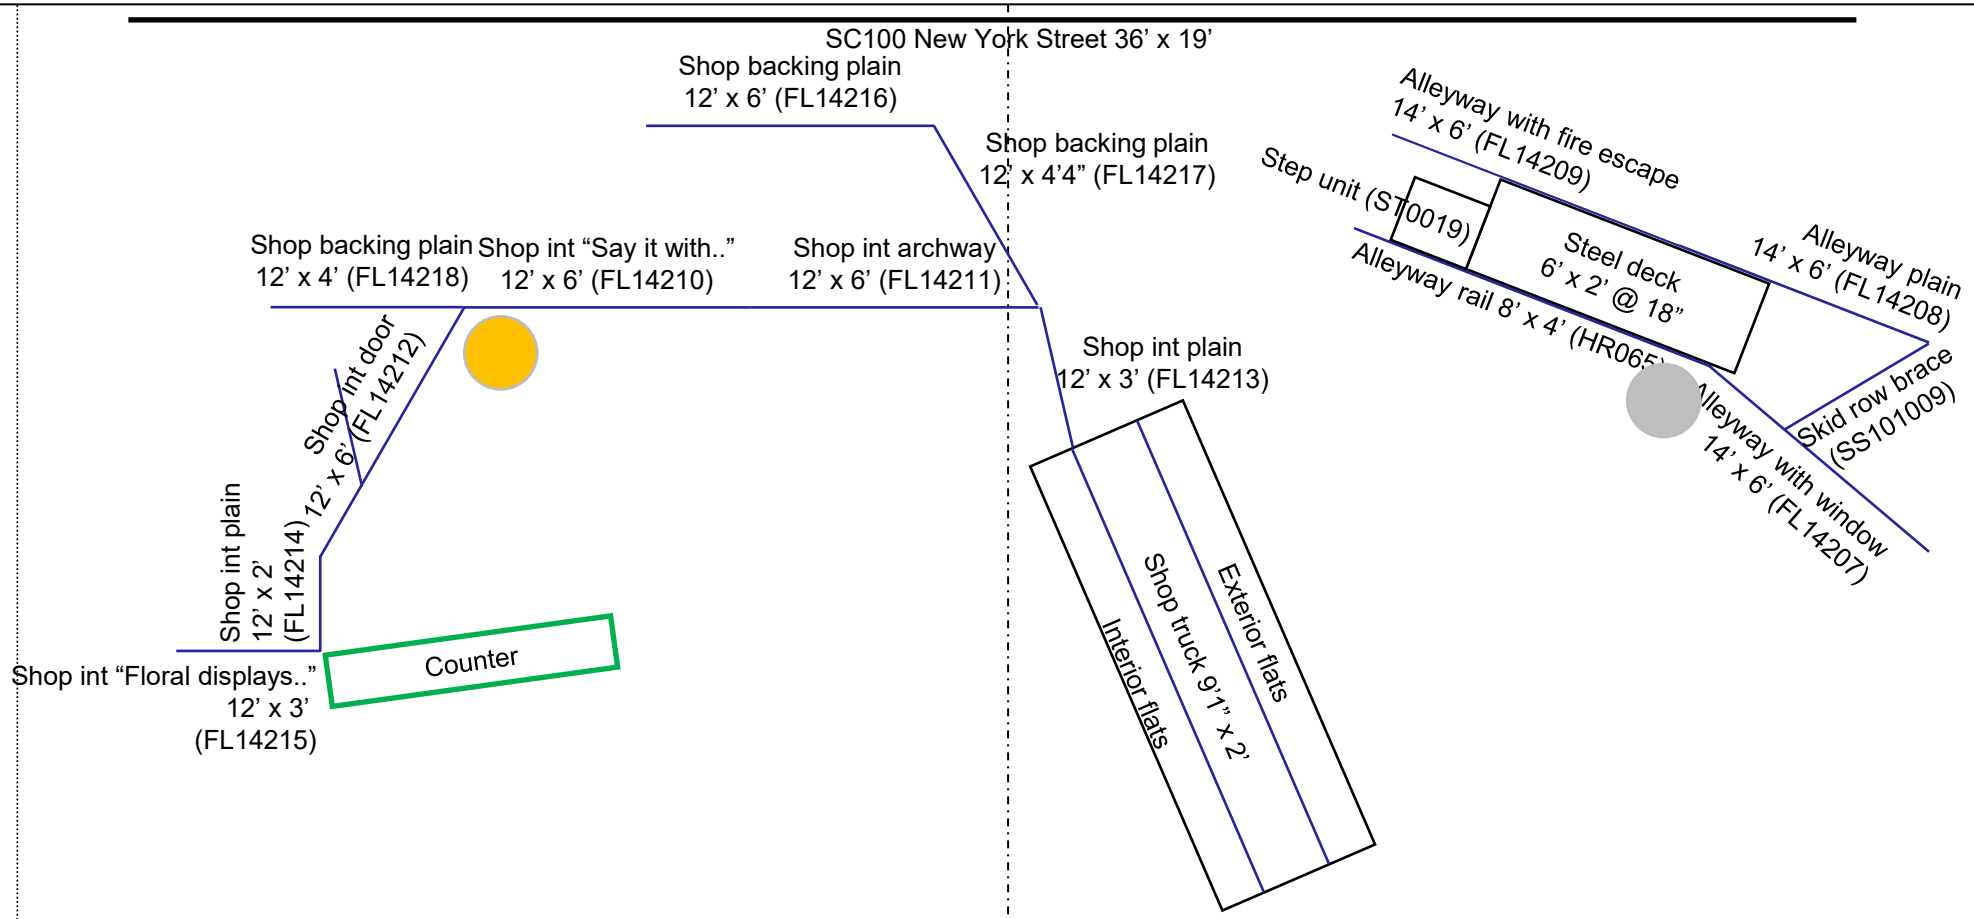




Show Title: Little Shop of Horrors	*Plan Number: 1 of 16*	*Scale: ¼” : 1’*
Act: n/a Scene: n/a	*Scene Name: Set build plan*	*Drawn by: M. Lemon*

SHOWTIME Solutions
Unit 2-3 Barton Farm Industrial Estate, Chickenhall Lane, Eastleigh, SO50 6RP | 023 8064 1496
info@showtimesolutions.co.uk | www.showtimesolutions.co.uk

All information in this drawing is
copyright to Showtime Solutions Limited

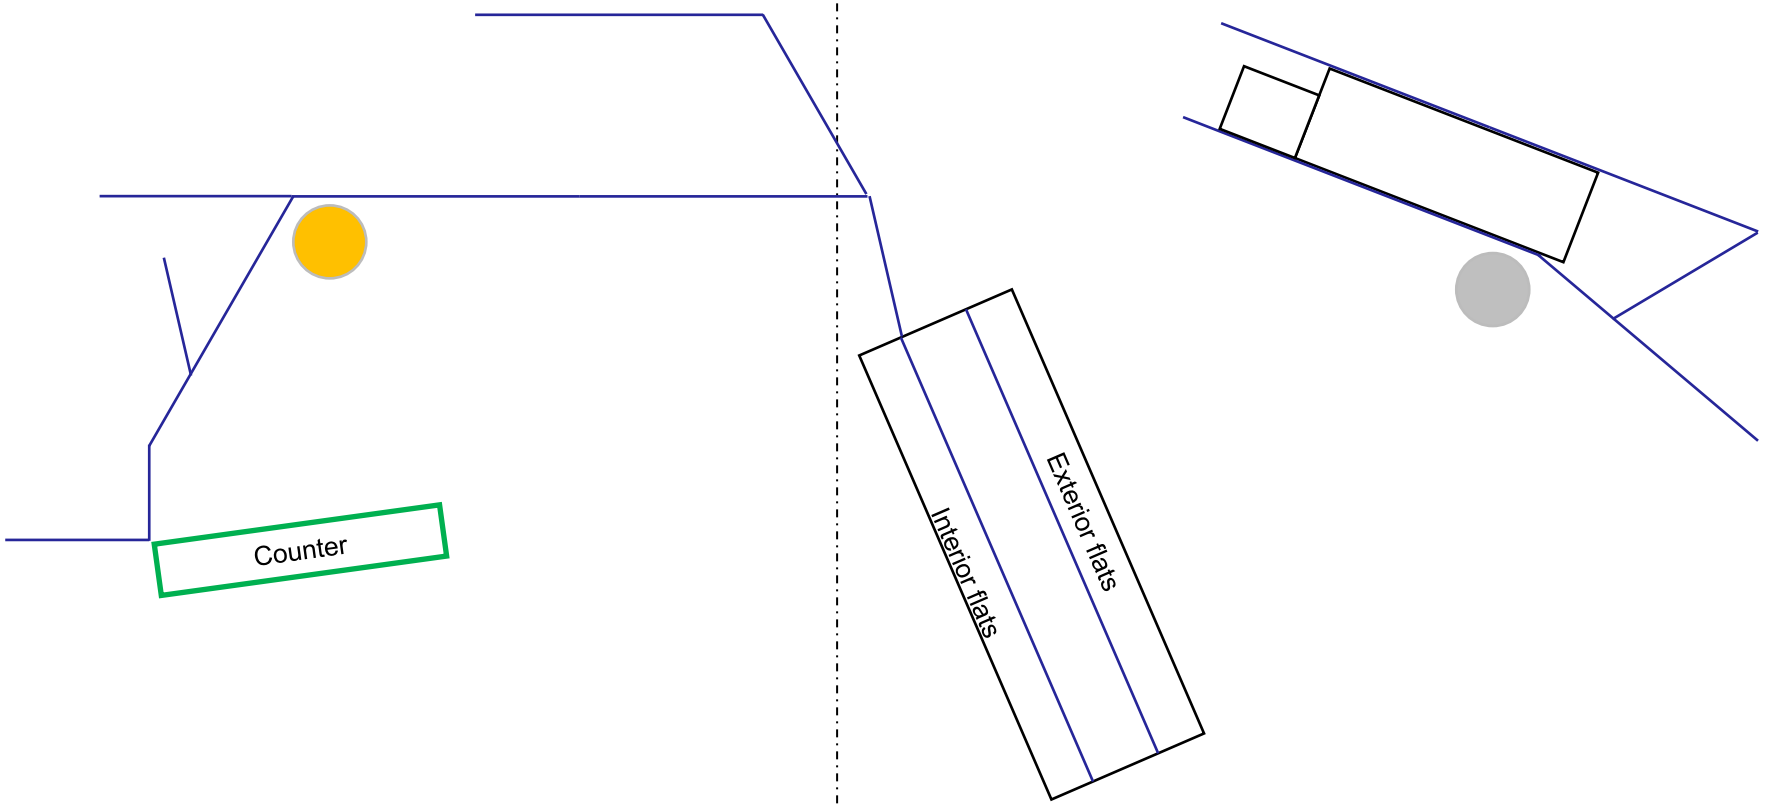




Show Title: Little Shop of Horrors	*Plan Number: 2 of 16*	*Scale: ¼" : 1'*
Act: 1 Scene: 1	*Scene Name: Prologue*	*Drawn by: M. Lemon*

SHOWTIME Solutions
Unit 2-3 Barton Farm Industrial Estate, Chickenhall Lane, Eastleigh, SO50 6RP | 023 8064 1496
info@showtimesolutions.co.uk | www.showtimesolutions.co.uk

All information in this drawing is
copyright to Showtime Solutions Limited

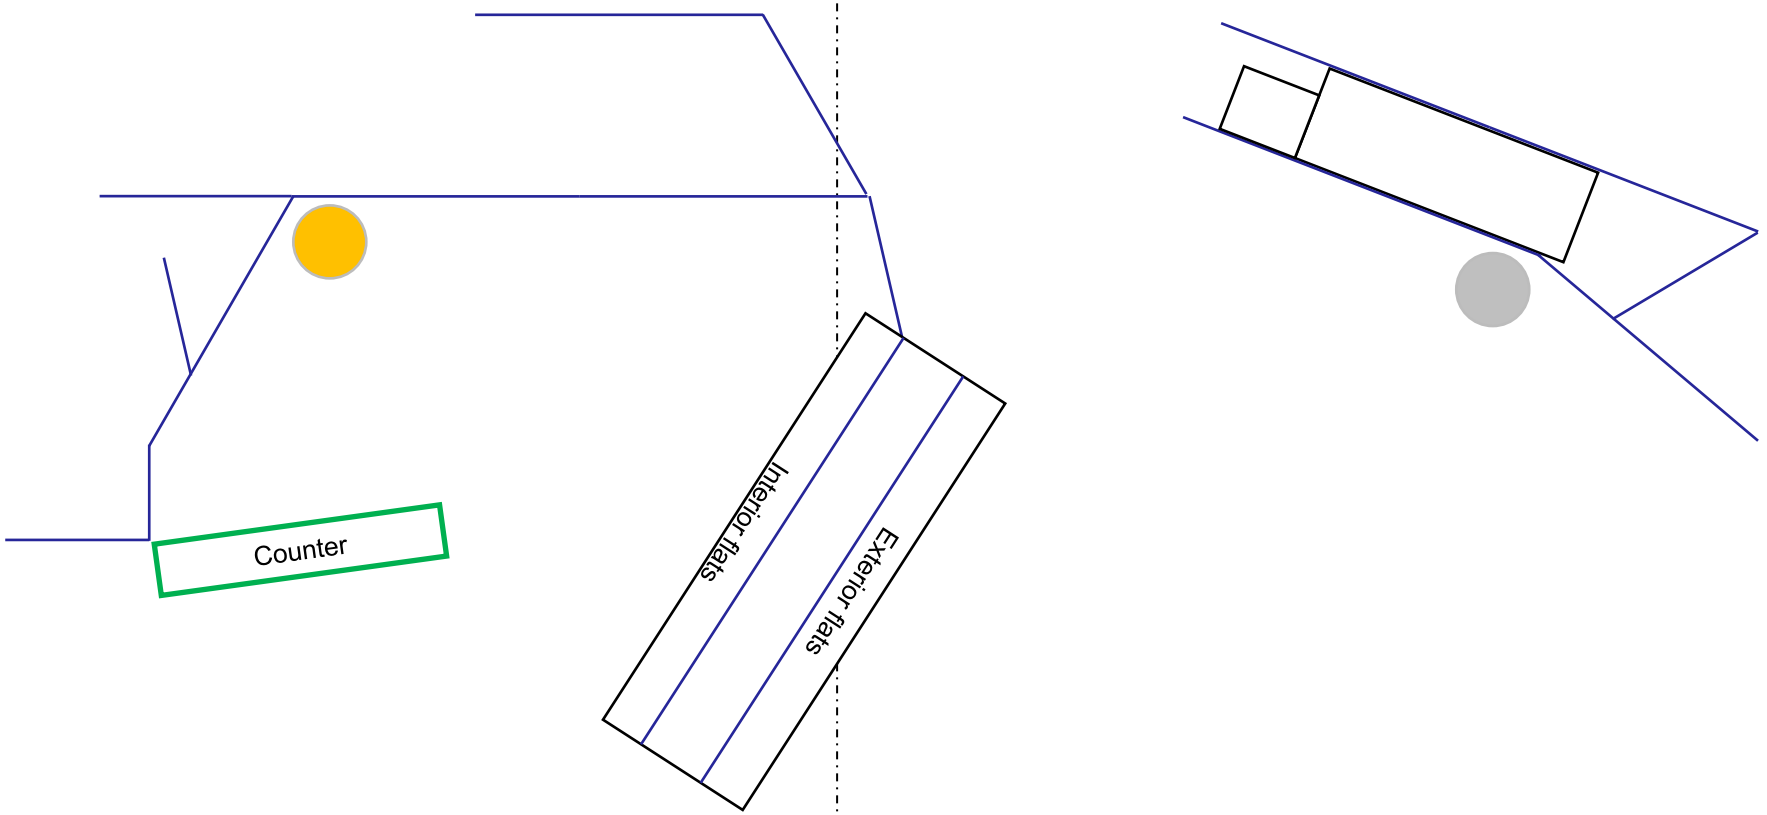




Show Title: Little Shop of Horrors	*Plan Number: 3 of 16*	*Scale: ¼" : 1'*
Act: 1 Scene: 1b	*Scene Name: Mushnik's Exit*	*Drawn by: M. Lemon*

SHOWTIME Solutions
Unit 2-3 Barton Farm Industrial Estate, Chickenhall Lane, Eastleigh, SO50 6RP | 023 8064 1496
info@showtimesolutions.co.uk | www.showtimesolutions.co.uk

All information in this drawing is
copyright to Showtime Solutions Limited

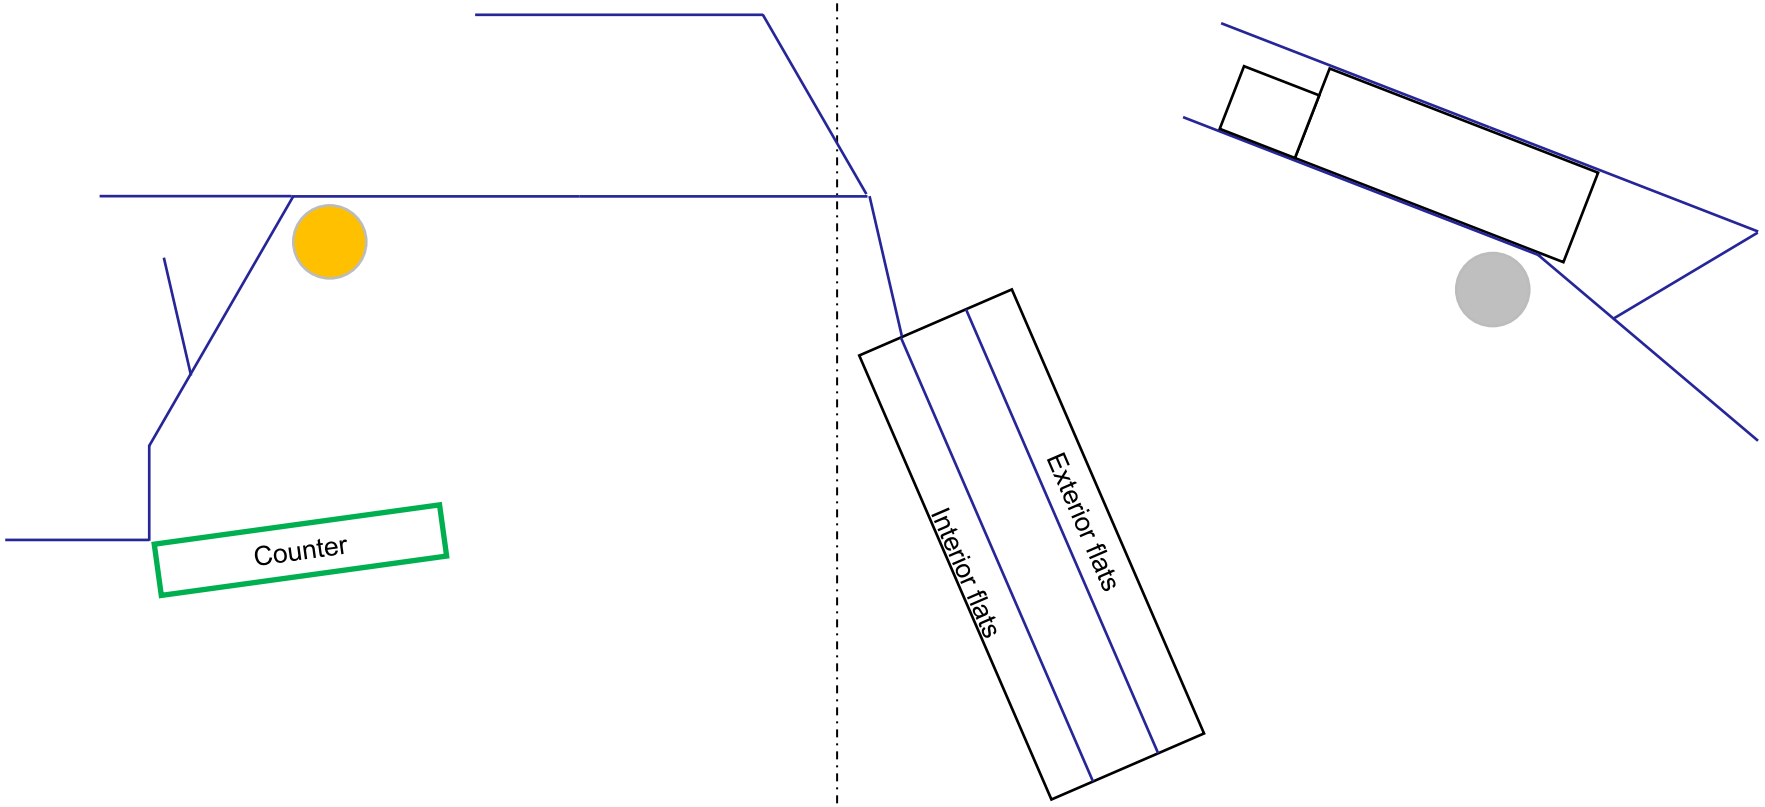




Show Title: Little Shop of Horrors	*Plan Number: 4 of 16*	*Scale: ¼" : 1'*
Act: 1 Scene: 1c	*Scene Name: Skid Row Playout*	*Drawn by: M. Lemon*

SHOWTIME Solutions
Unit 2-3 Barton Farm Industrial Estate, Chickenhall Lane, Eastleigh, SO50 6RP | 023 8064 1496
info@showtimesolutions.co.uk | www.showtimesolutions.co.uk

All information in this drawing is
copyright to Showtime Solutions Limited

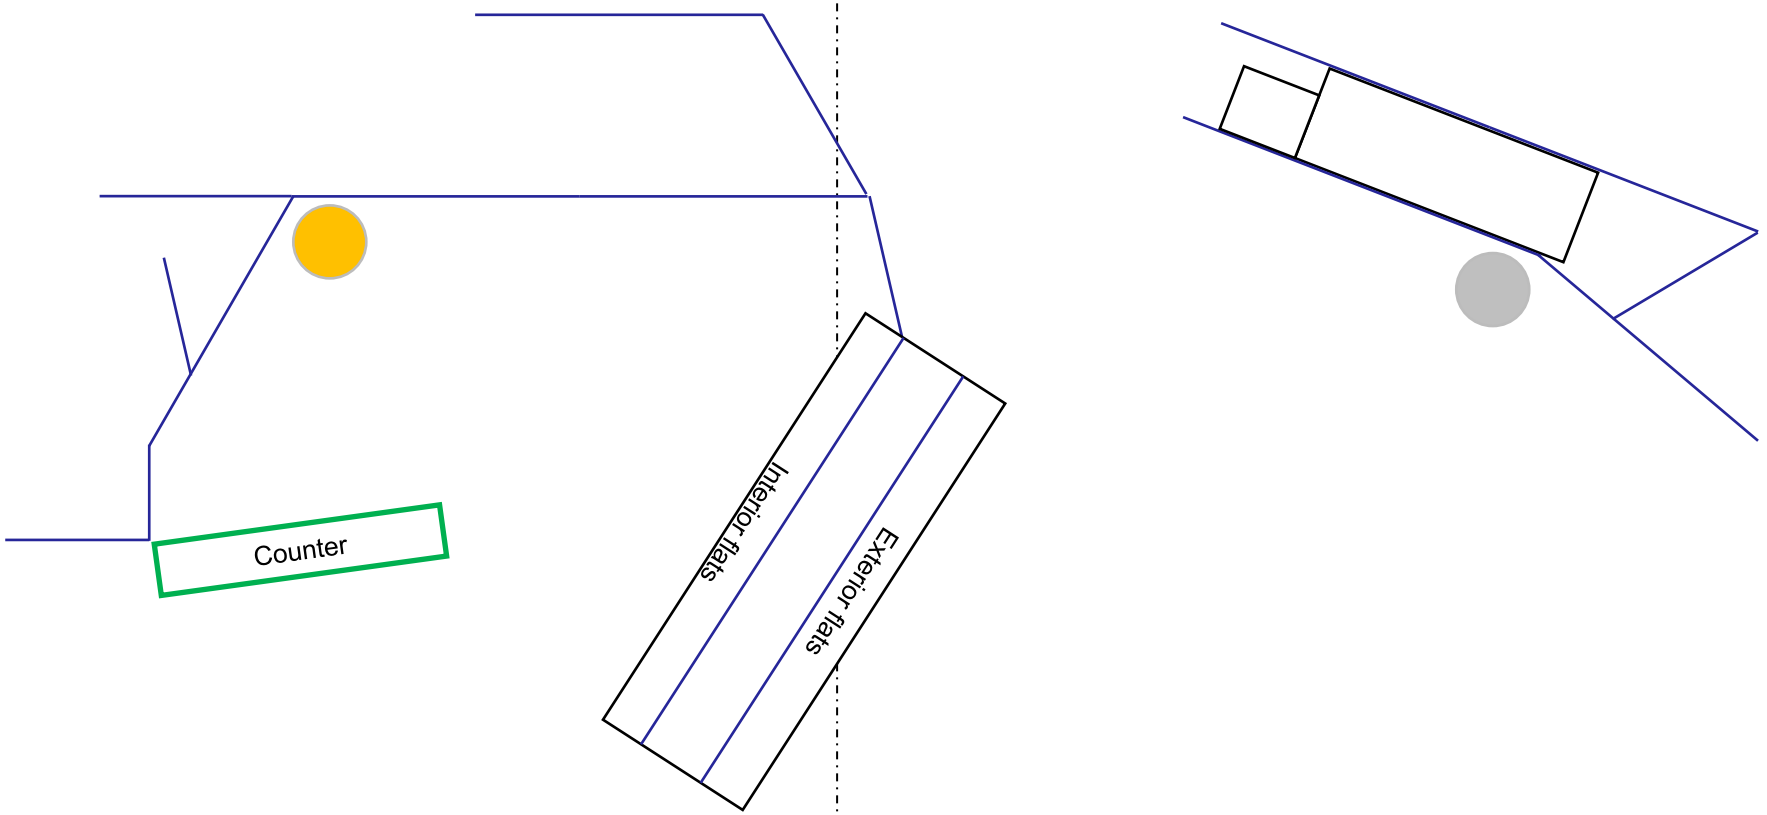




Show Title: Little Shop of Horrors	*Plan Number: 5 of 16*	*Scale: ¼" : 1'*
Act: 1 Scene: 2	*Scene Name: WSKID Jingle*	*Drawn by: M. Lemon*

SHOWTIME Solutions
Unit 2-3 Barton Farm Industrial Estate, Chickenhall Lane, Eastleigh, SO50 6RP | 023 8064 1496
info@showtimesolutions.co.uk | www.showtimesolutions.co.uk

All information in this drawing is
copyright to Showtime Solutions Limited

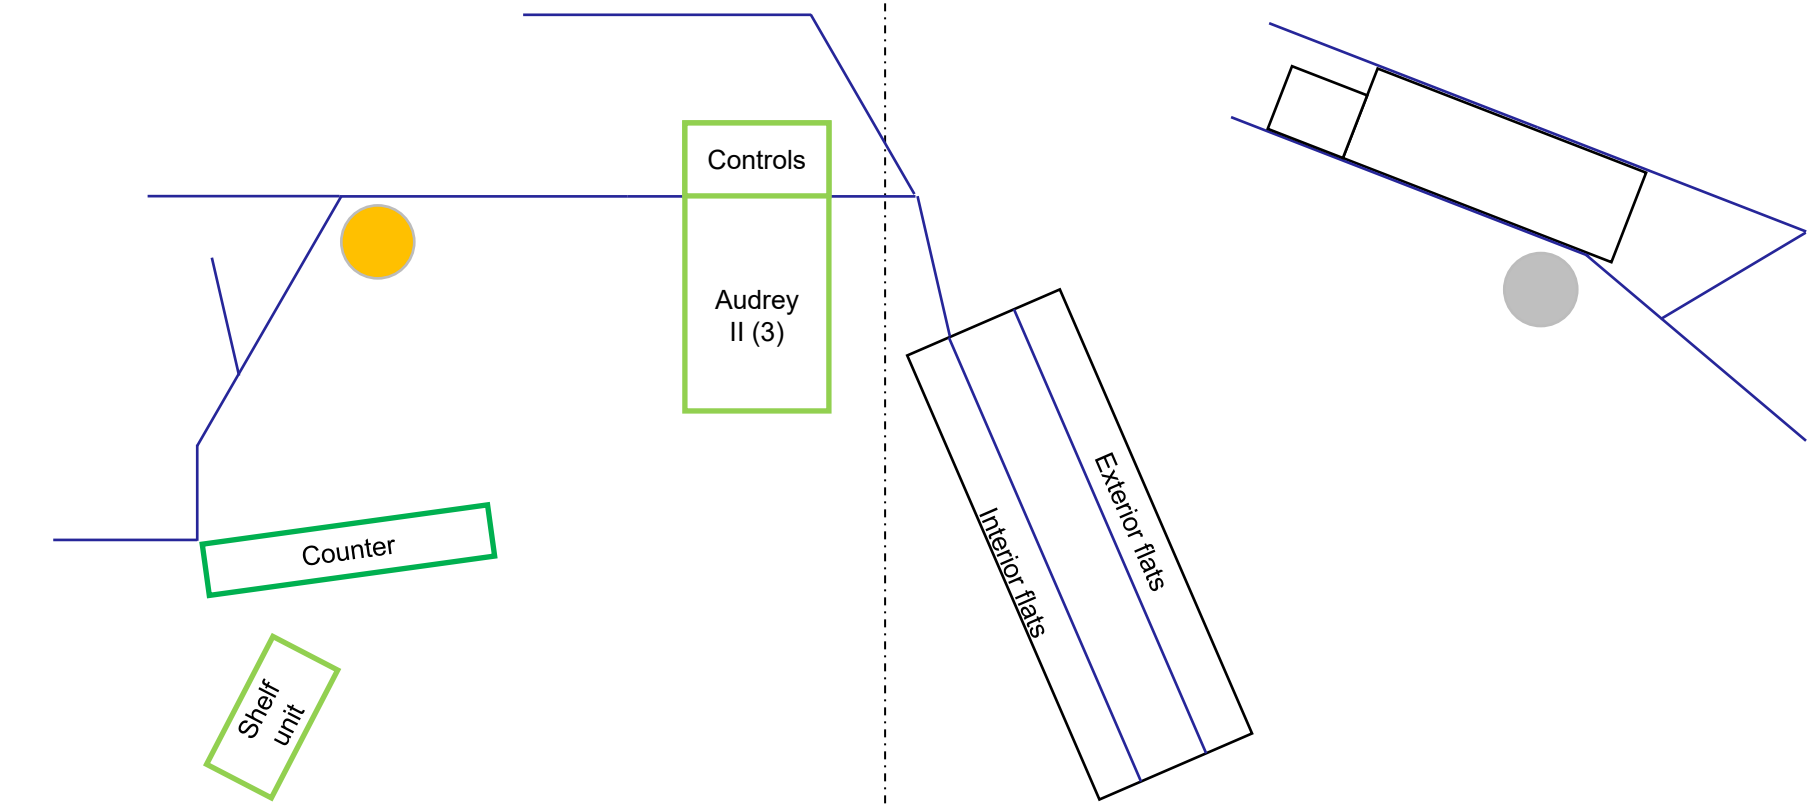




Show Title: Little Shop of Horrors	*Plan Number: 6 of 16*	*Scale: ¼" : 1'*
Act: 1 Scene: 3	*Scene Name: Renovation*	*Drawn by: M. Lemon*

SHOWTIME Solutions
Unit 2-3 Barton Farm Industrial Estate, Chickenhall Lane, Eastleigh, SO50 6RP | 023 8064 1496
info@showtimesolutions.co.uk | www.showtimesolutions.co.uk

All information in this drawing is
copyright to Showtime Solutions Limited

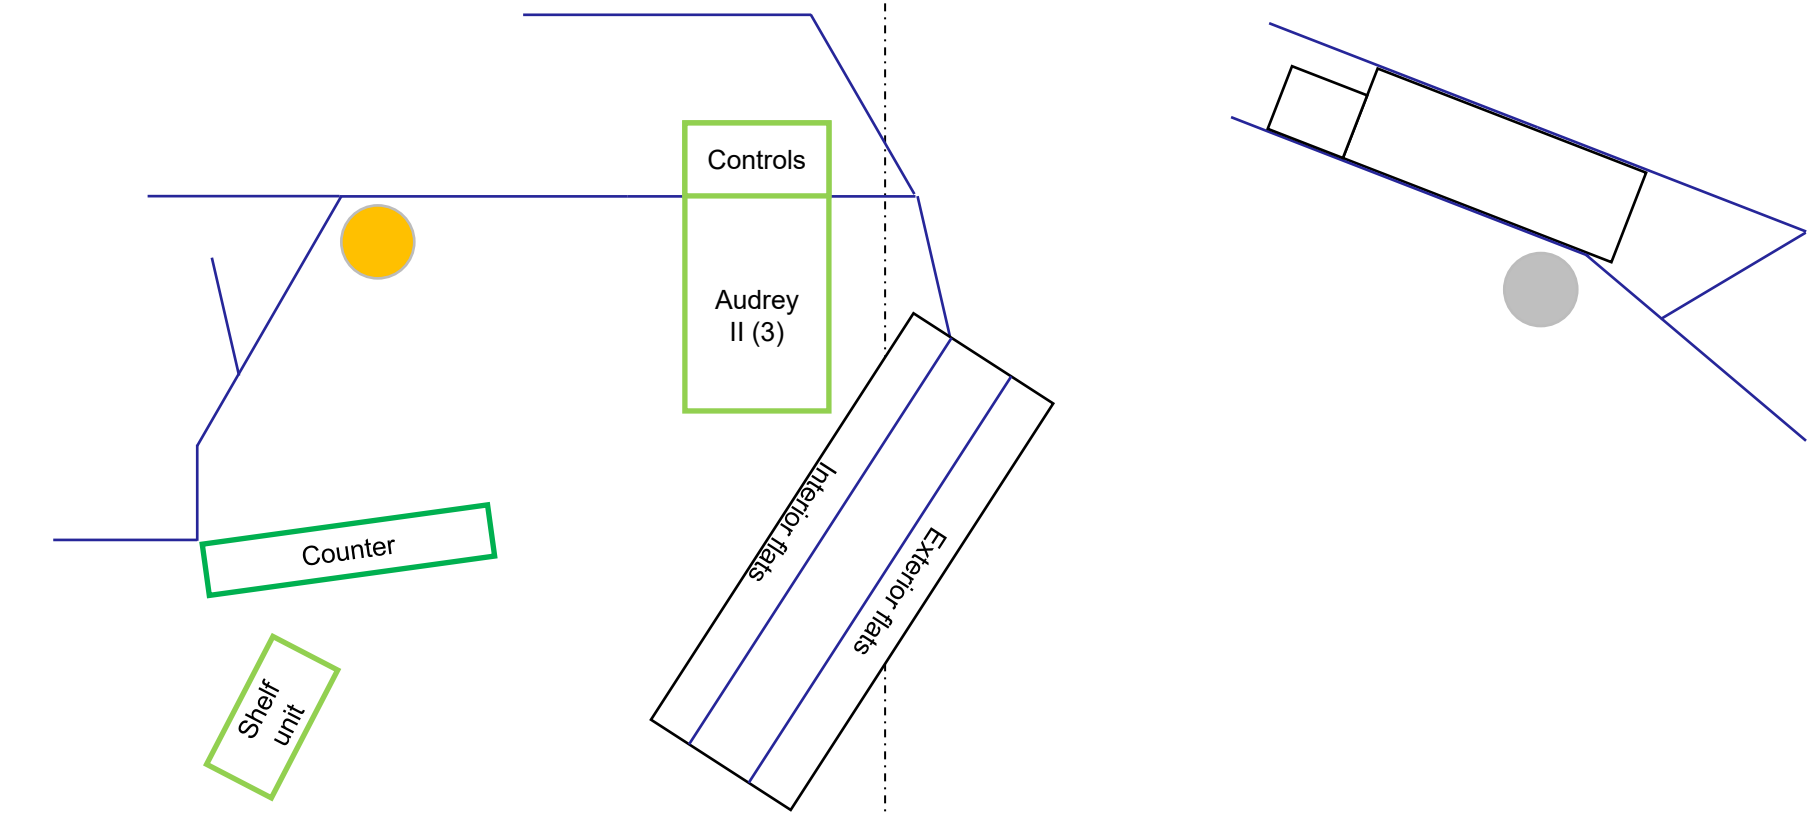




Show Title: Little Shop of Horrors	*Plan Number: 7 of 16*	*Scale: ¼" : 1'*
Act: 1 Scene: 3a	*Scene Name: Orin's Play On*	*Drawn by: M. Lemon*

SHOWTIME Solutions
Unit 2-3 Barton Farm Industrial Estate, Chickenhall Lane, Eastleigh, SO50 6RP | 023 8064 1496
info@showtimesolutions.co.uk | www.showtimesolutions.co.uk

All information in this drawing is
copyright to Showtime Solutions Limited

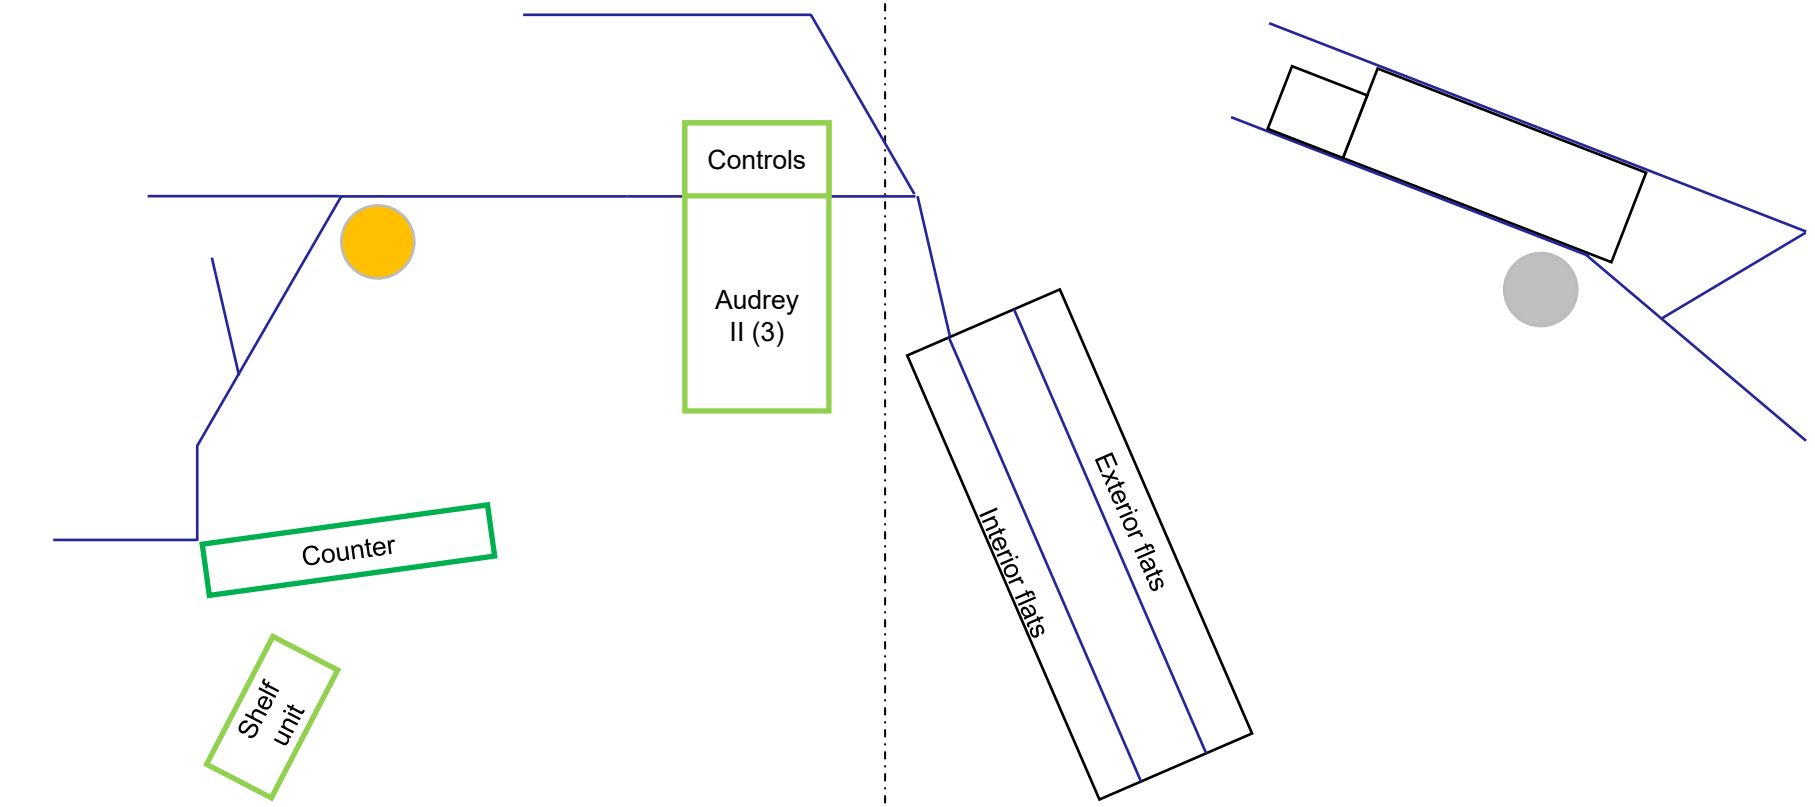




Show Title: Little Shop of Horrors	*Plan Number: 8 of 16*	*Scale: ¼" : 1'*
Act: 1 Scene: 3b	*Scene Name: Orin's Play Off*	*Drawn by: M. Lemon*

SHOWTIME Solutions
Unit 2-3 Barton Farm Industrial Estate, Chickenhall Lane, Eastleigh, SO50 6RP | 023 8064 1496
info@showtimesolutions.co.uk | www.showtimesolutions.co.uk

All information in this drawing is
copyright to Showtime Solutions Limited

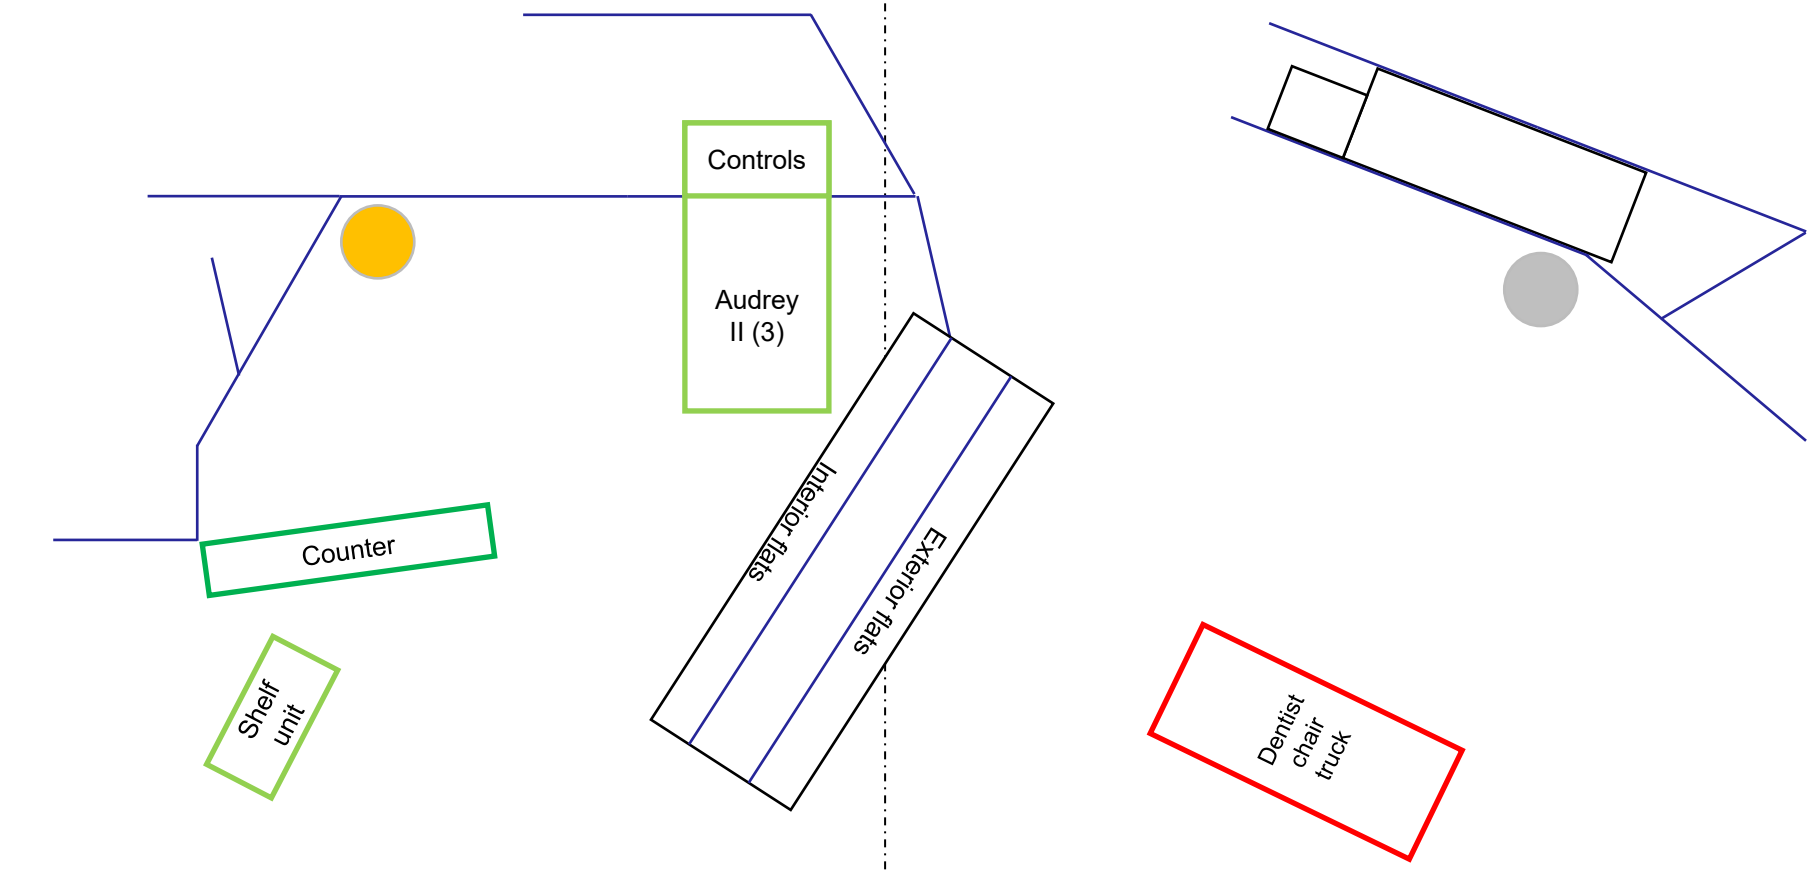




Show Title: Little Shop of Horrors	*Plan Number: 9 of 16*	*Scale: ¼" : 1'*
Act: 1 Scene: 3a	*Scene Name: Dentist Play On*	*Drawn by: M. Lemon*

SHOWTIME Solutions
Unit 2-3 Barton Farm Industrial Estate, Chickenhall Lane, Eastleigh, SO50 6RP | 023 8064 1496
info@showtimesolutions.co.uk | www.showtimesolutions.co.uk

All information in this drawing is
copyright to Showtime Solutions Limited

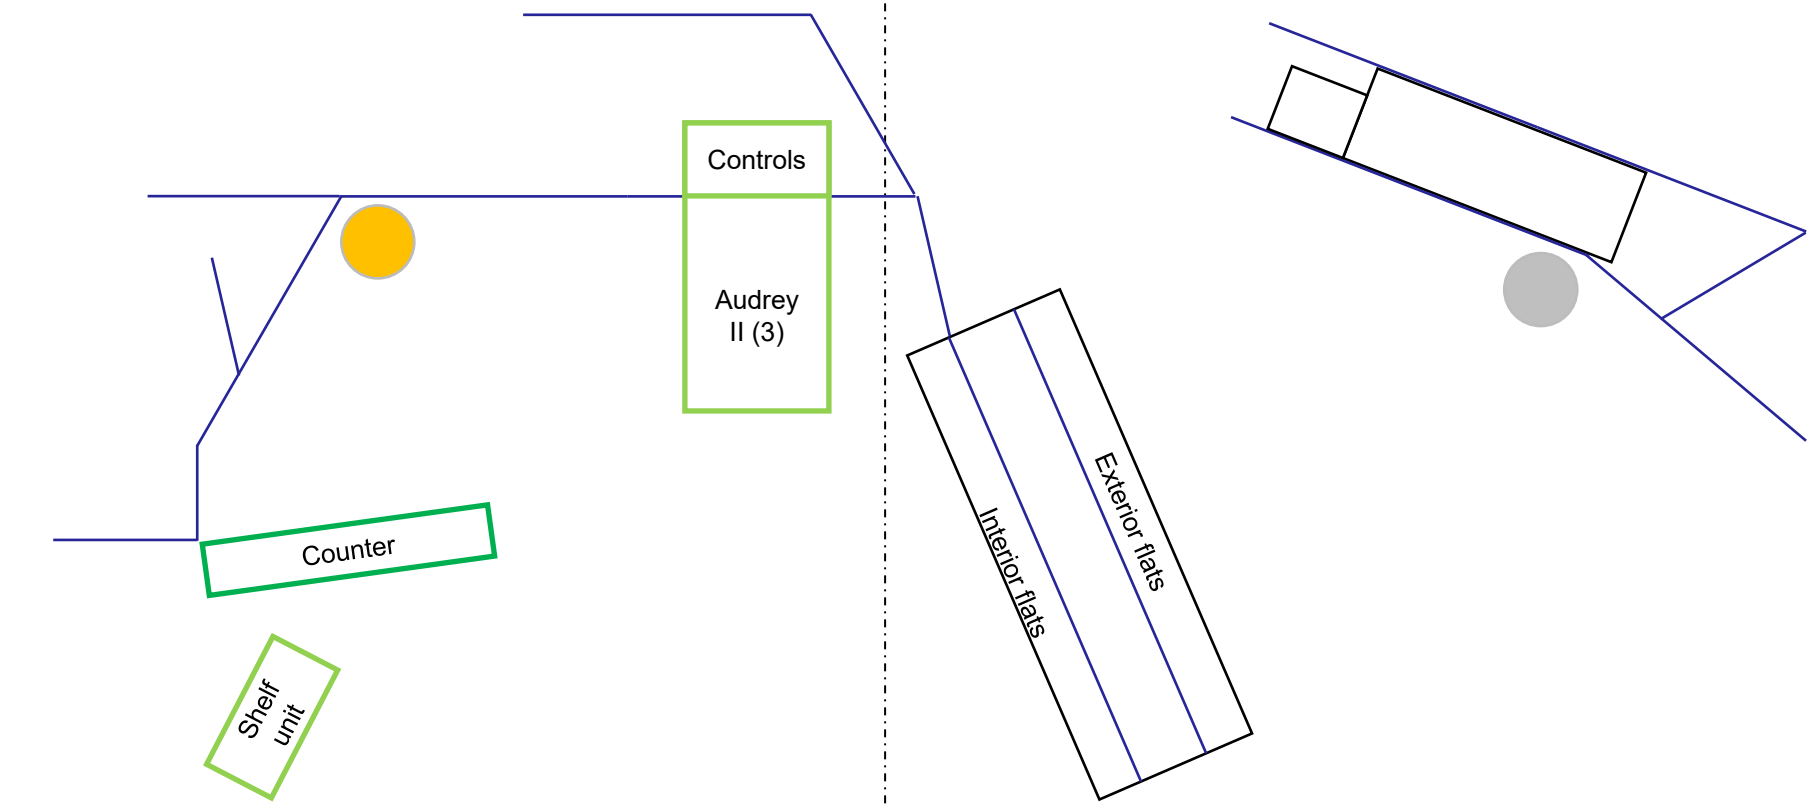




Show Title: Little Shop of Horrors	*Plan Number: 10 of 16*	*Scale: ¼" : 1'*
Act: 1 Scene: 3b	*Scene Name: Act 1 Finale*	*Drawn by: M. Lemon*

SHOWTIME Solutions
Unit 2-3 Barton Farm Industrial Estate, Chickenhall Lane, Eastleigh, SO50 6RP | 023 8064 1496
info@showtimesolutions.co.uk | www.showtimesolutions.co.uk

All information in this drawing is
copyright to Showtime Solutions Limited

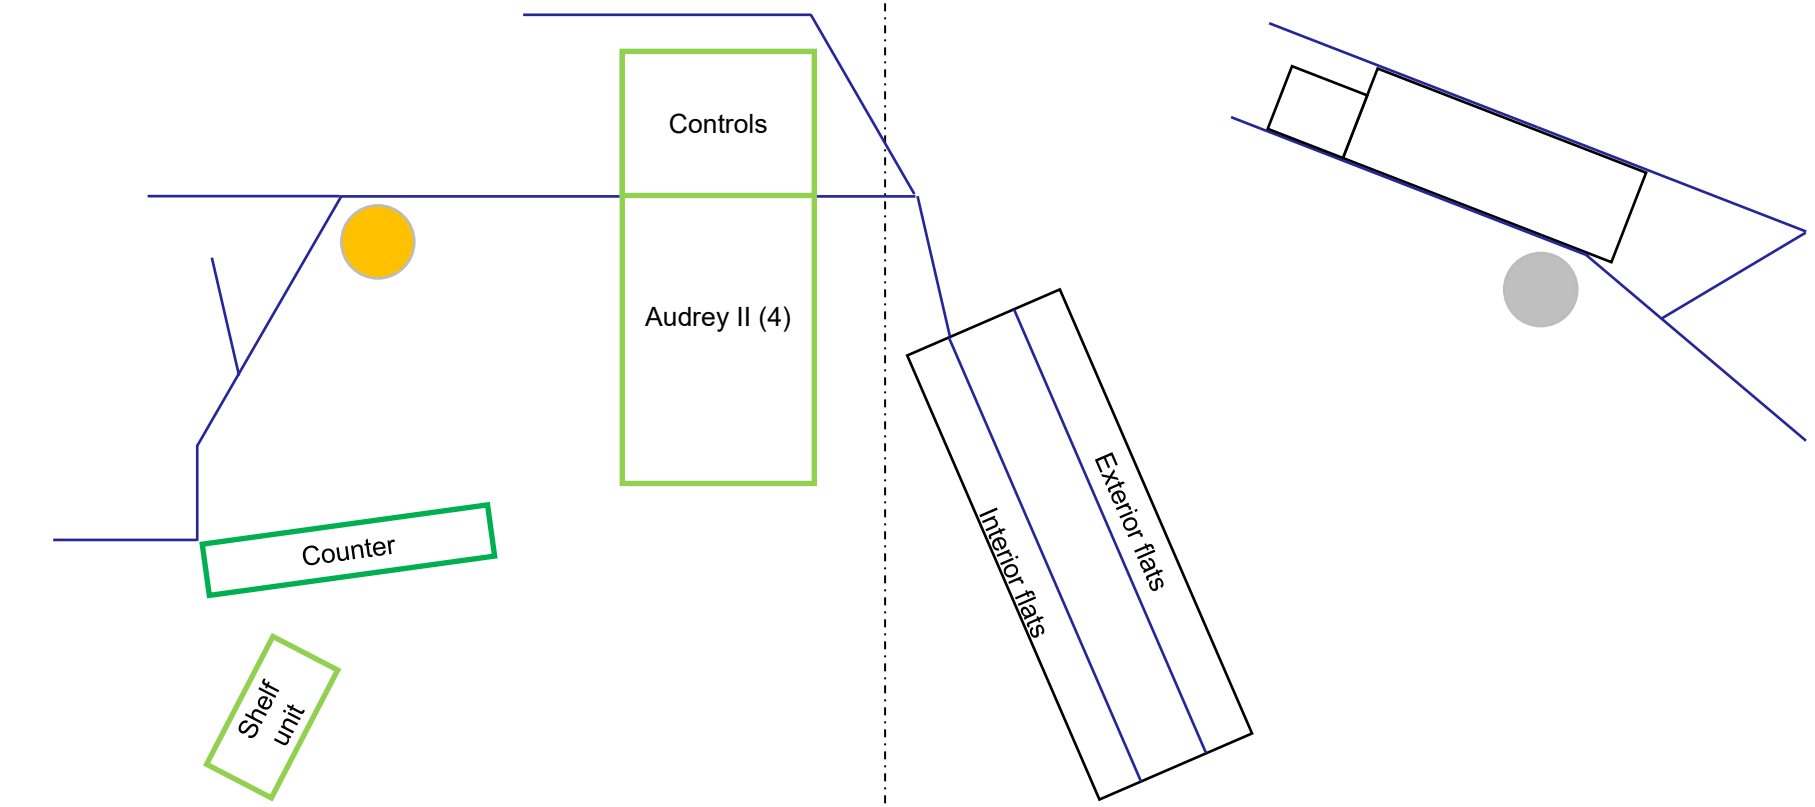




Show Title: Little Shop of Horrors	*Plan Number: 11 of 16*	*Scale: ¼" : 1'*
Act: 2 Scene: 1	*Scene Name: Entr'acte*	*Drawn by: M. Lemon*

SHOWTIME Solutions
Unit 2-3 Barton Farm Industrial Estate, Chickenhall Lane, Eastleigh, SO50 6RP | 023 8064 1496
info@showtimesolutions.co.uk | www.showtimesolutions.co.uk

All information in this drawing is
copyright to Showtime Solutions Limited

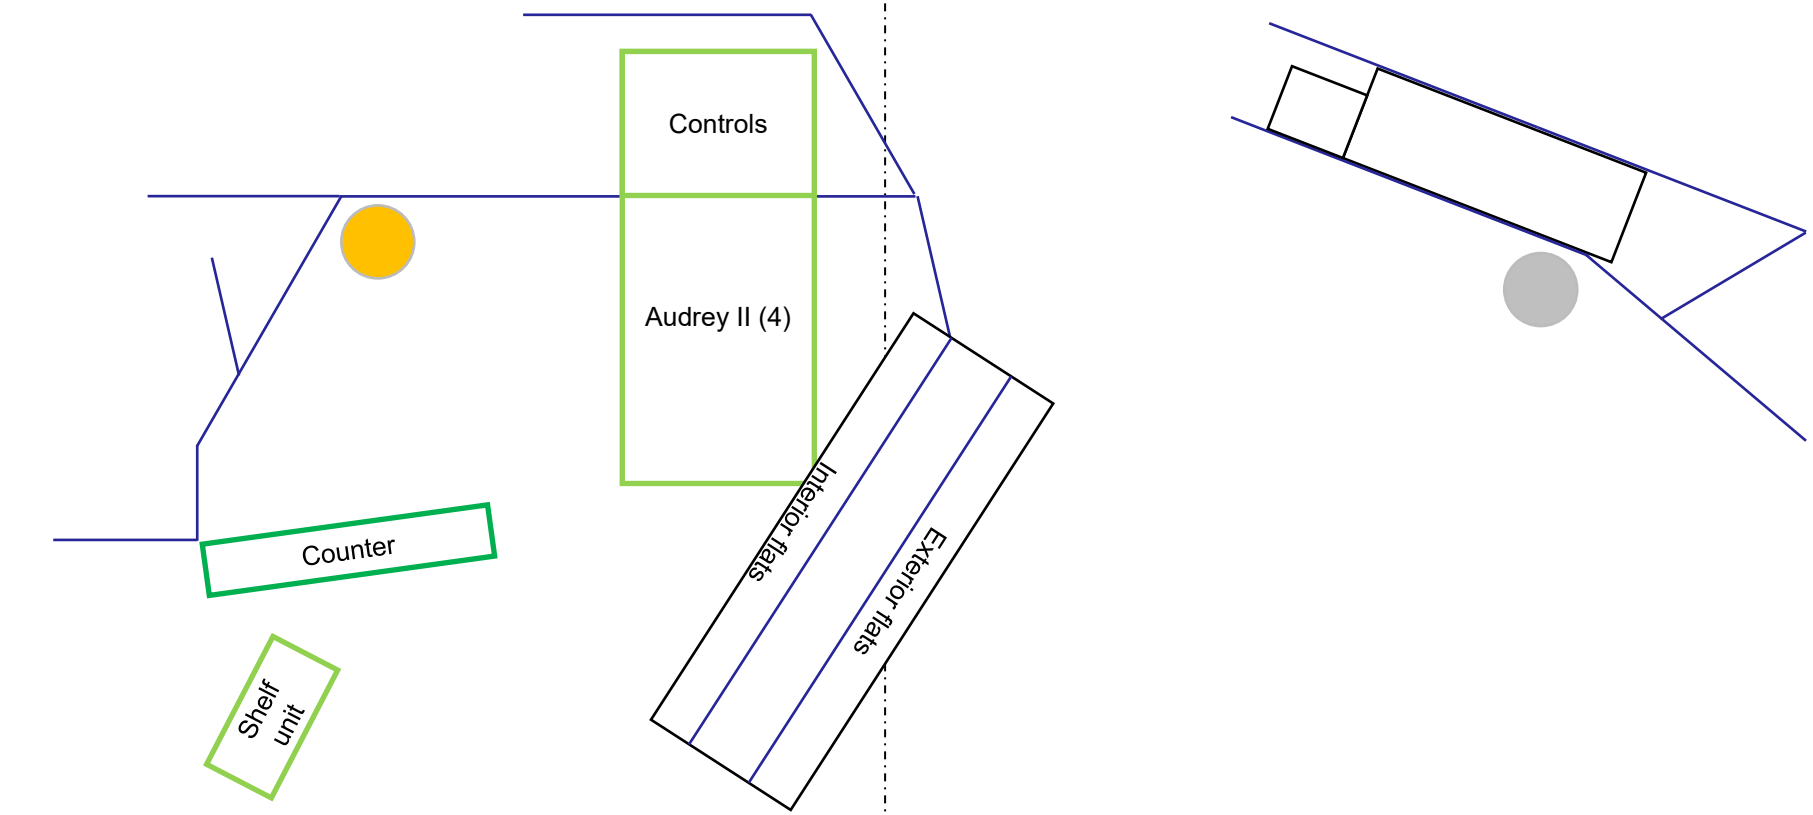




Show Title: Little Shop of Horrors	*Plan Number: 12 of 16*	*Scale: ¼" : 1'*
Act: 2 Scene: 1b	*Scene Name: Suddenly Seymour*	*Drawn by: M. Lemon*

SHOWTIME Solutions
Unit 2-3 Barton Farm Industrial Estate, Chickenhall Lane, Eastleigh, SO50 6RP | 023 8064 1496
info@showtimesolutions.co.uk | www.showtimesolutions.co.uk

All information in this drawing is
copyright to Showtime Solutions Limited

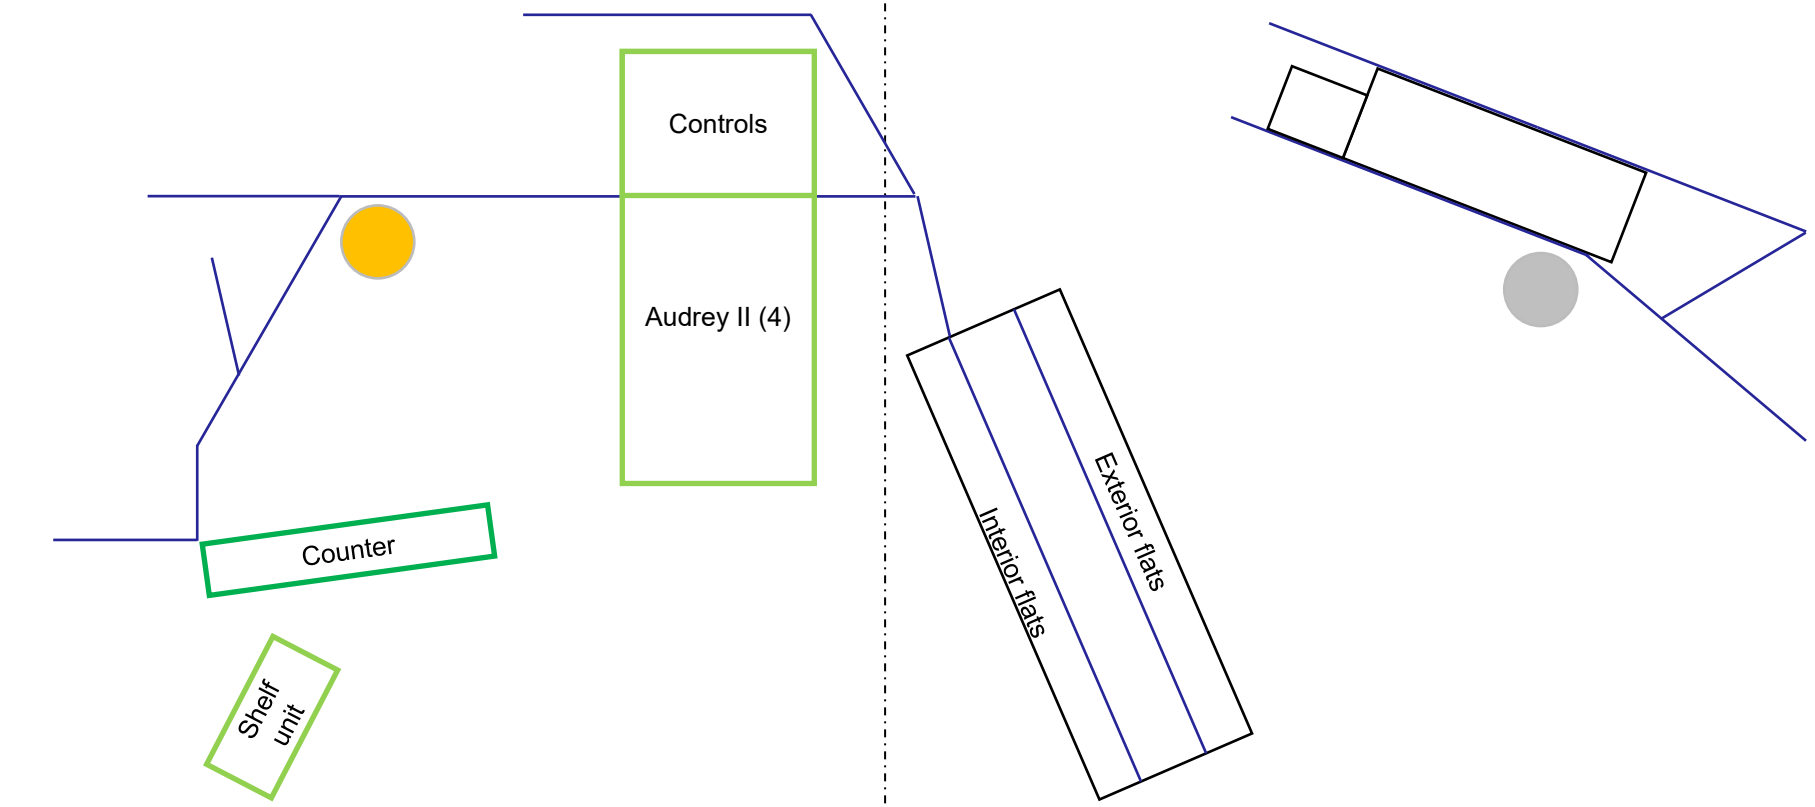




Show Title: Little Shop of Horrors	*Plan Number: 13 of 16*	*Scale: ¼" : 1'*
Act: 2 Scene: 1c	*Scene Name: Melodramatic Chords*	*Drawn by: M. Lemon*

SHOWTIME Solutions
Unit 2-3 Barton Farm Industrial Estate, Chickenhall Lane, Eastleigh, SO50 6RP | 023 8064 1496
info@showtimesolutions.co.uk | www.showtimesolutions.co.uk

All information in this drawing is
copyright to Showtime Solutions Limited

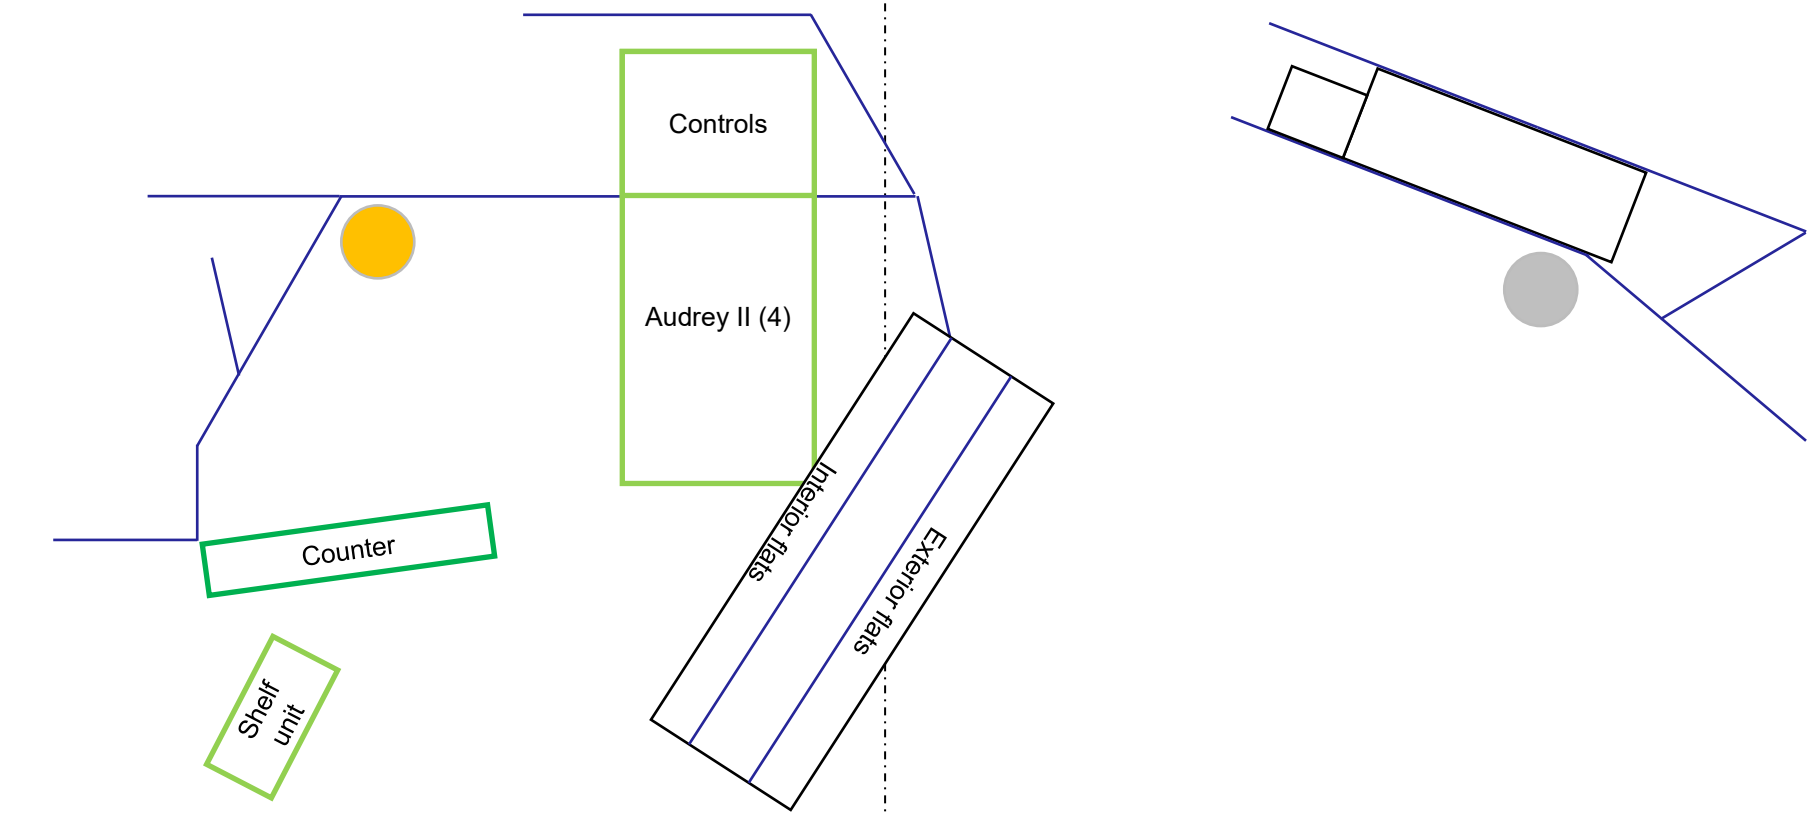




Show Title: Little Shop of Horrors	*Plan Number: 14 of 16*	*Scale: ¼" : 1'*
Act: 2 Scene: 2	*Scene Name: Meek Shall Inherit*	*Drawn by: M. Lemon*

SHOWTIME Solutions
Unit 2-3 Barton Farm Industrial Estate, Chickenhall Lane, Eastleigh, SO50 6RP | 023 8064 1496
info@showtimesolutions.co.uk | www.showtimesolutions.co.uk

All information in this drawing is
copyright to Showtime Solutions Limited

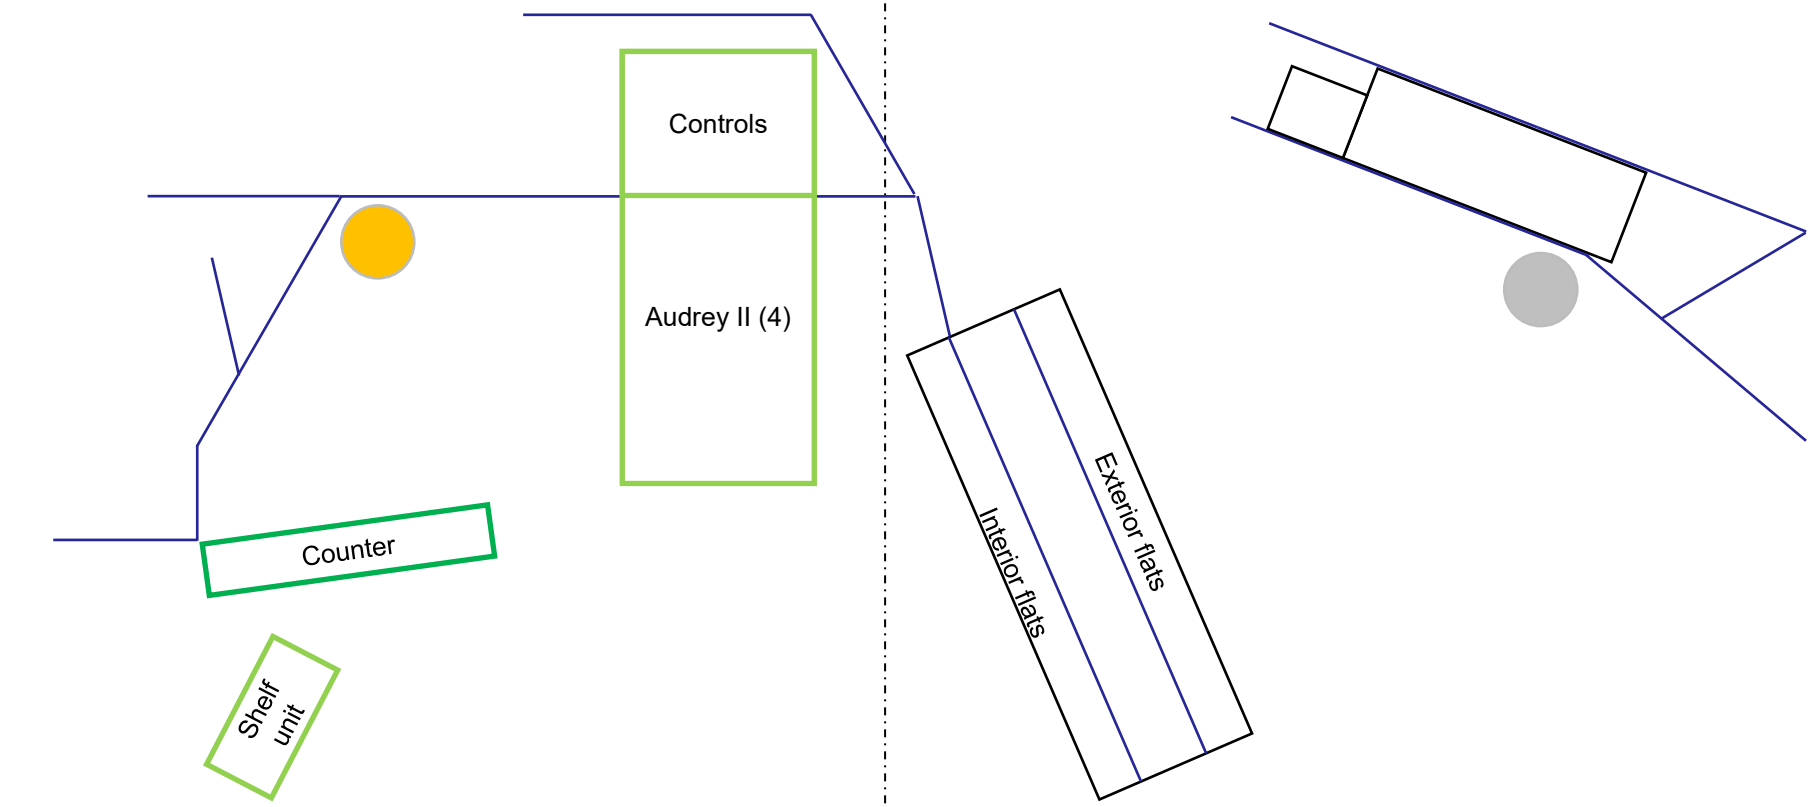




Show Title: Little Shop of Horrors	*Plan Number: 15 of 16*	*Scale: ¼" : 1'*
Act: 2 Scene: 3	*Scene Name: Mid-Song – Last Chorus*	*Drawn by: M. Lemon*

SHOWTIME Solutions
Unit 2-3 Barton Farm Industrial Estate, Chickenhall Lane, Eastleigh, SO50 6RP | 023 8064 1496
info@showtimesolutions.co.uk | www.showtimesolutions.co.uk

All information in this drawing is
copyright to Showtime Solutions Limited

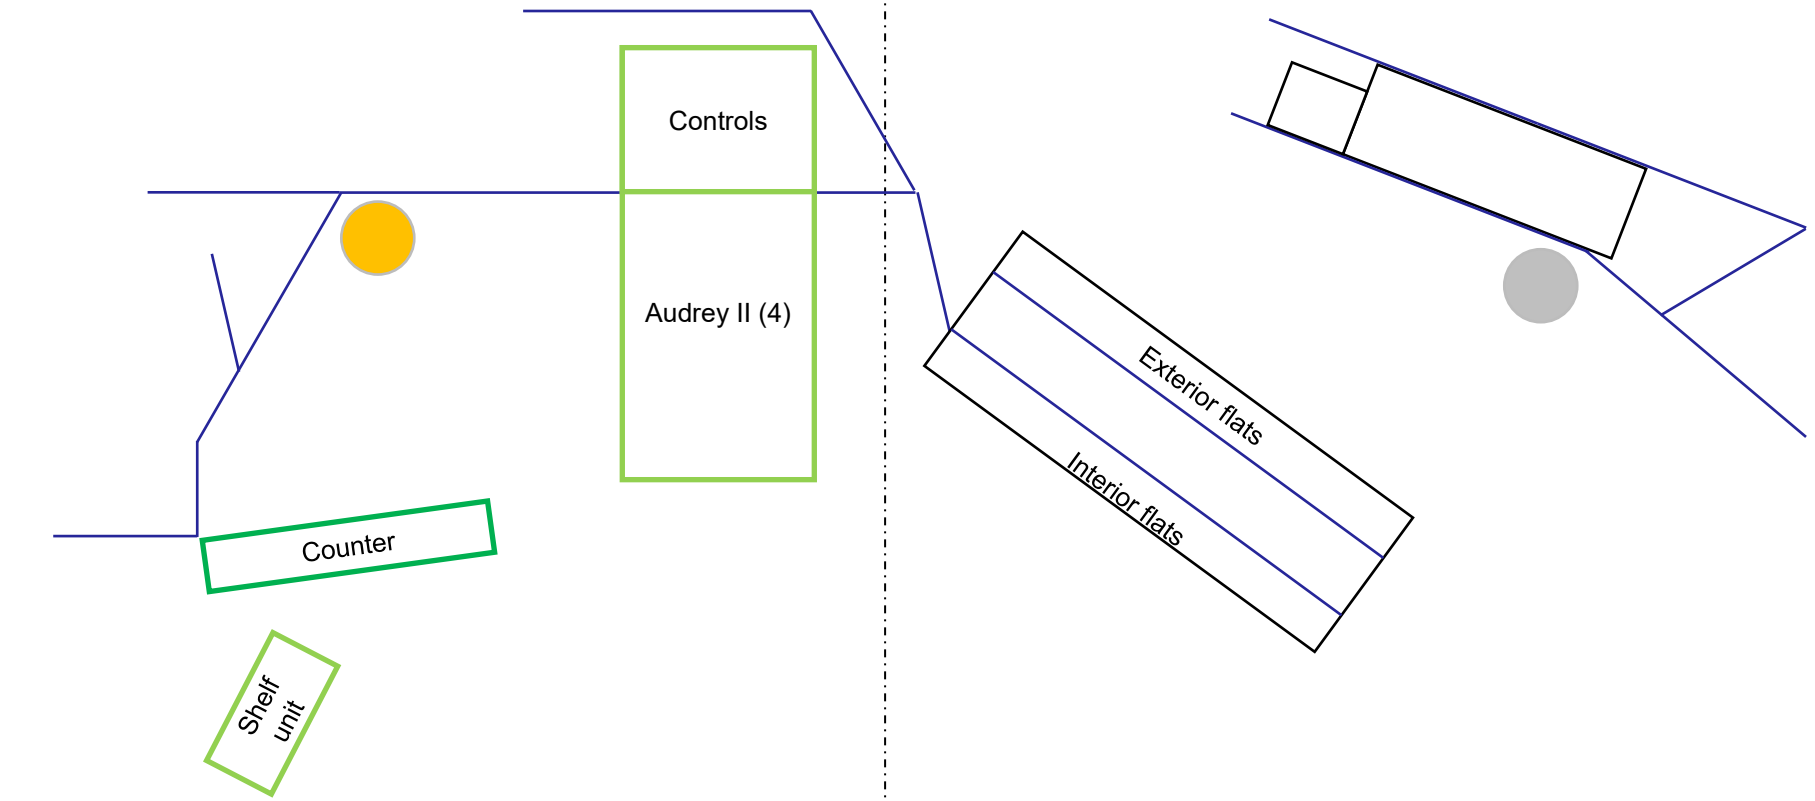



Show Title: Little Shop of Horrors	*Plan Number: 16 of 16*	*Scale: ¼" : 1'*
Act: 2 Scene: Finale	*Scene Name: Finale*	*Drawn by: M. Lemon*



As a leading supplier of set, costumes. backcloths and props, Showtime Solutions can supply additional steel deck and legs, stage weights, clothes rails, lighting truss, tab track and dollies, and cloth clips for any of your shows.

Along with over 100 full stage sets, we have over 1,500 backcloths, gauzes and tabs available to hire covering all your show needs. Our props store houses over 7,500 props and items of furniture and our wardrobe has in excess of 100,000 items for all your show and event requirements. Contact us today for more information!

Showtime Solutions Limited, Unit 2-3 Barton Farm Industrial Estate, Chickenhall Lane, Eastleigh, SO50 6RP

Tel: 023 8064 1496 Email: info@showtimesolutions.co.uk www.showtimesolutions.co.uk